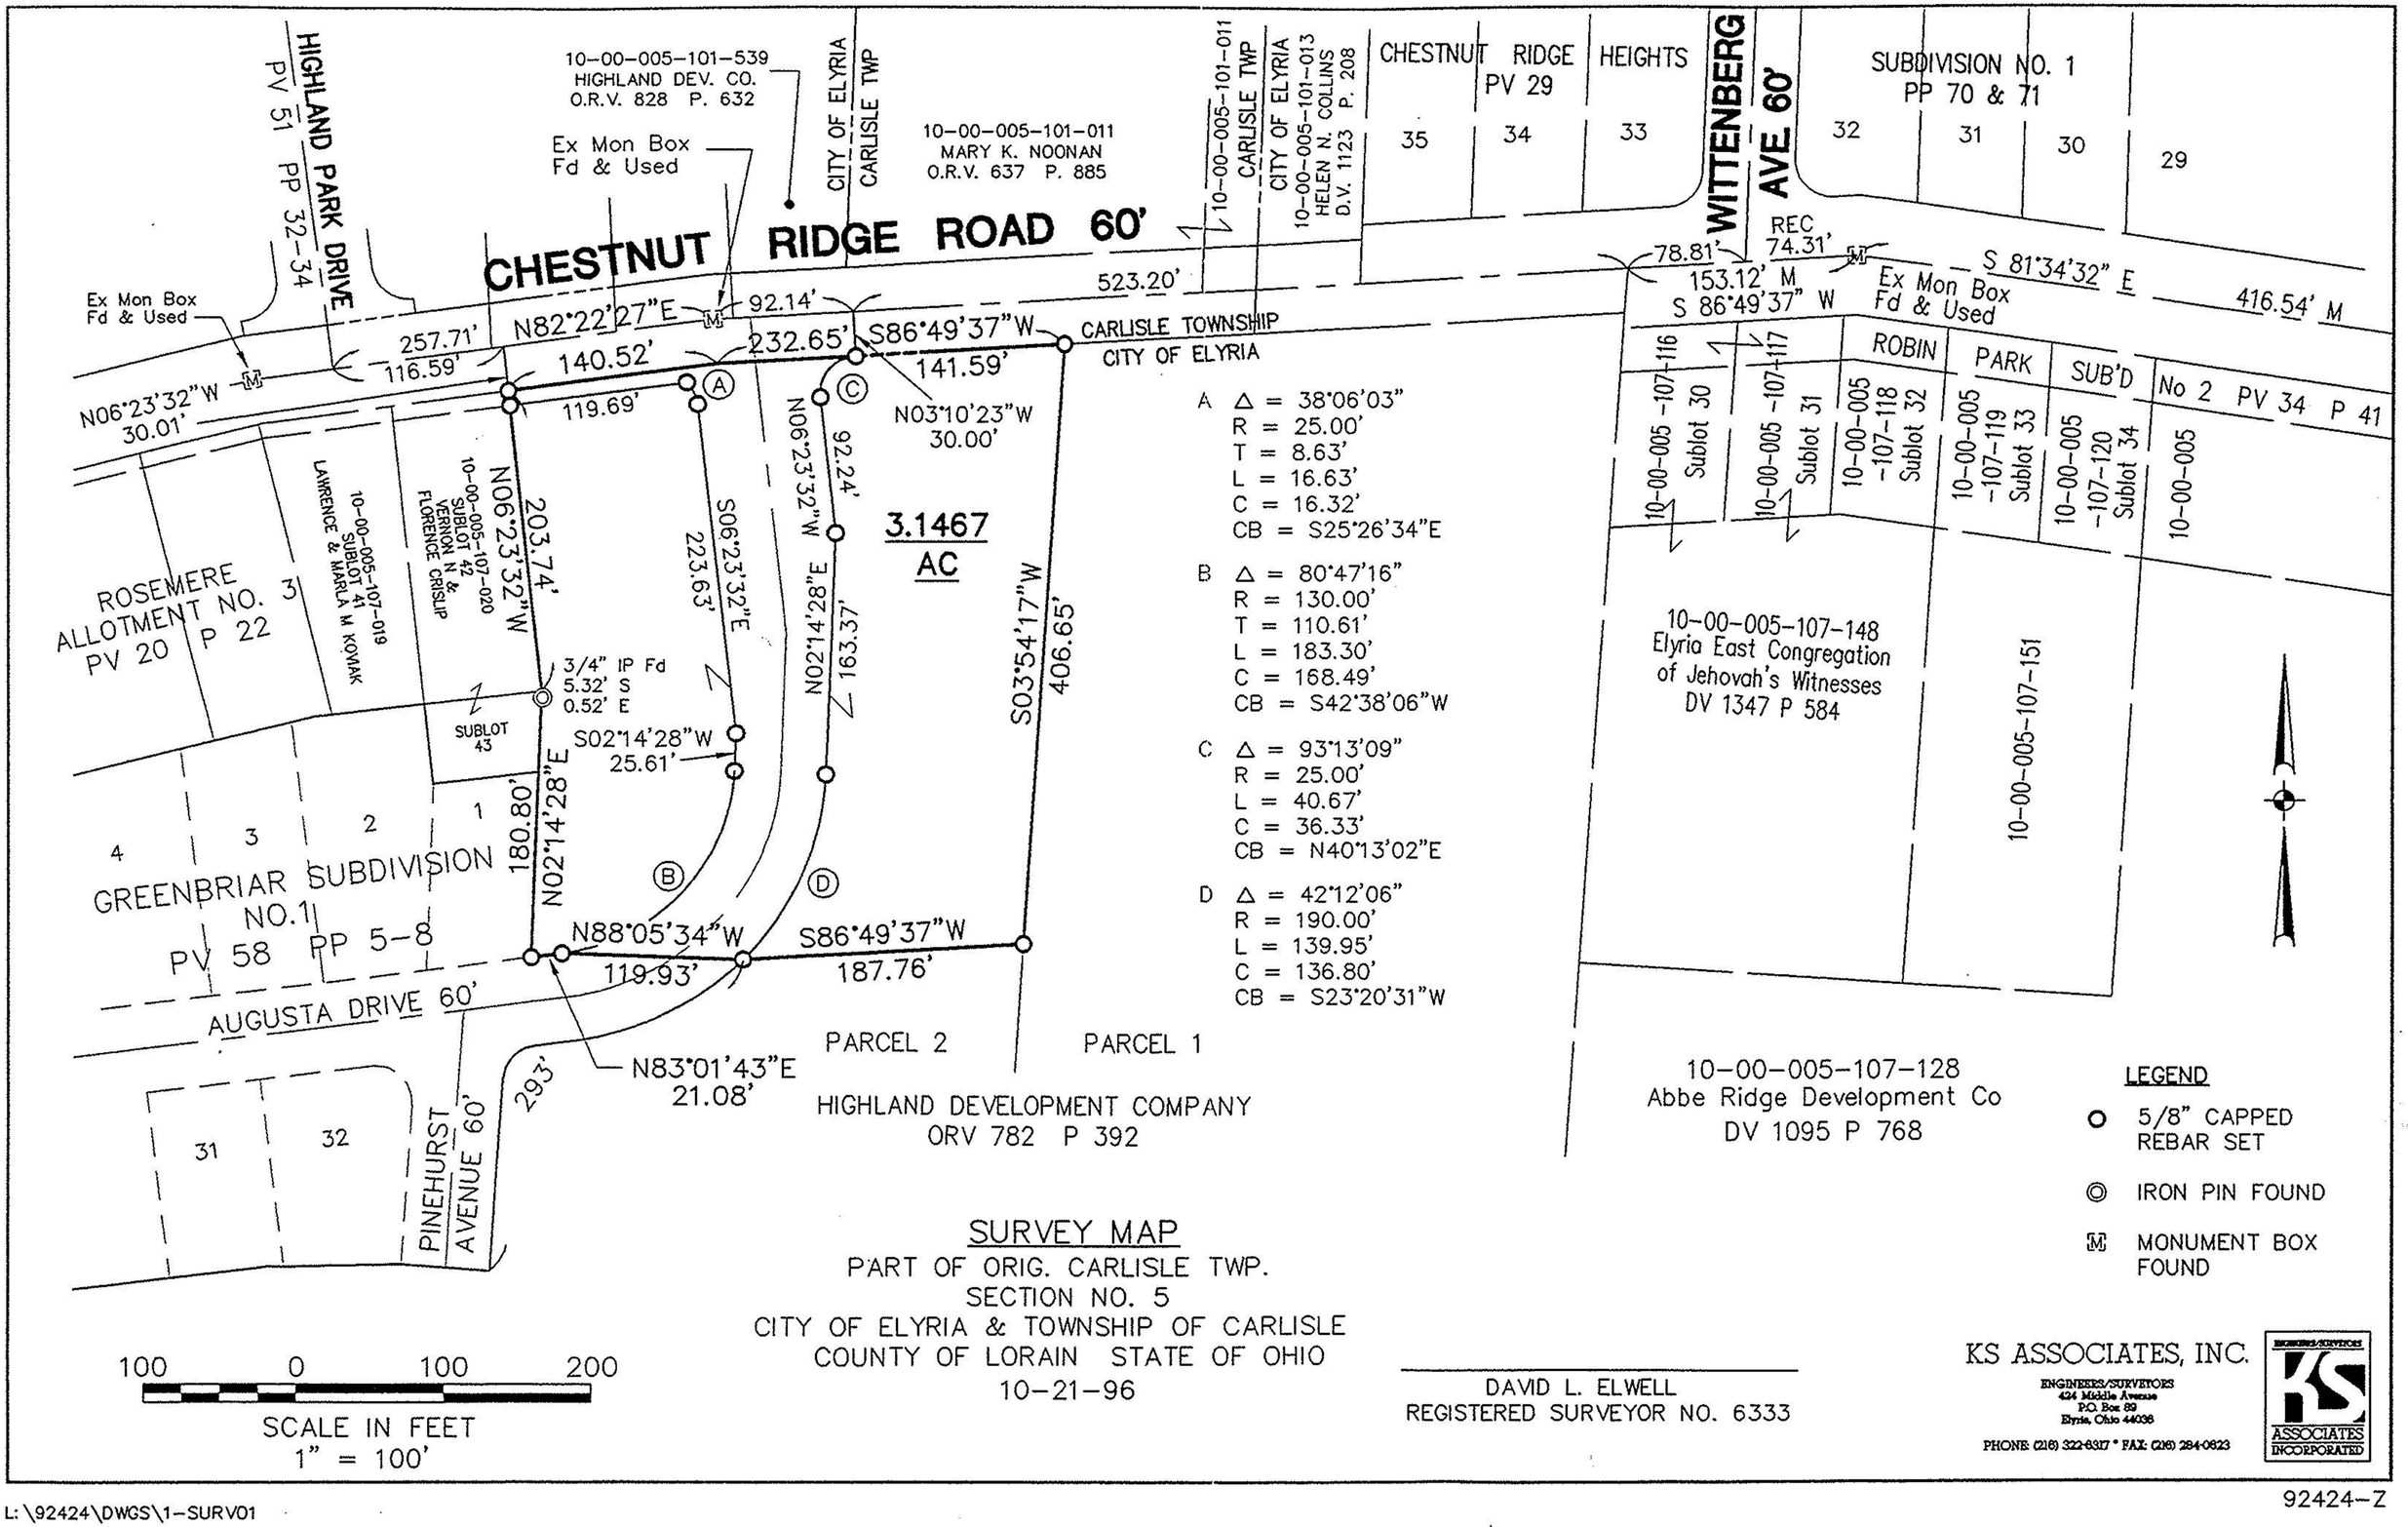

SURVEY MAP

PART OF ORIG. CARLISLE TWP.
SECTION NO. 5
CITY OF ELYRIA & TOWNSHIP OF CARLISLE
COUNTY OF LORAIN STATE OF OHIO
10-21-96

DAVID L. ELWELL
REGISTERED SURVEYOR NO. 6333

KS ASSOCIATES, INC.
ENGINEERS/SURVEYORS
424 Middle Avenue
P.O. Box 69
Elyria, Ohio 44036
PHONE (216) 322-6317 * FAX (216) 284-0623

L:\92424\DWGS\1-SURV01

92424-Z