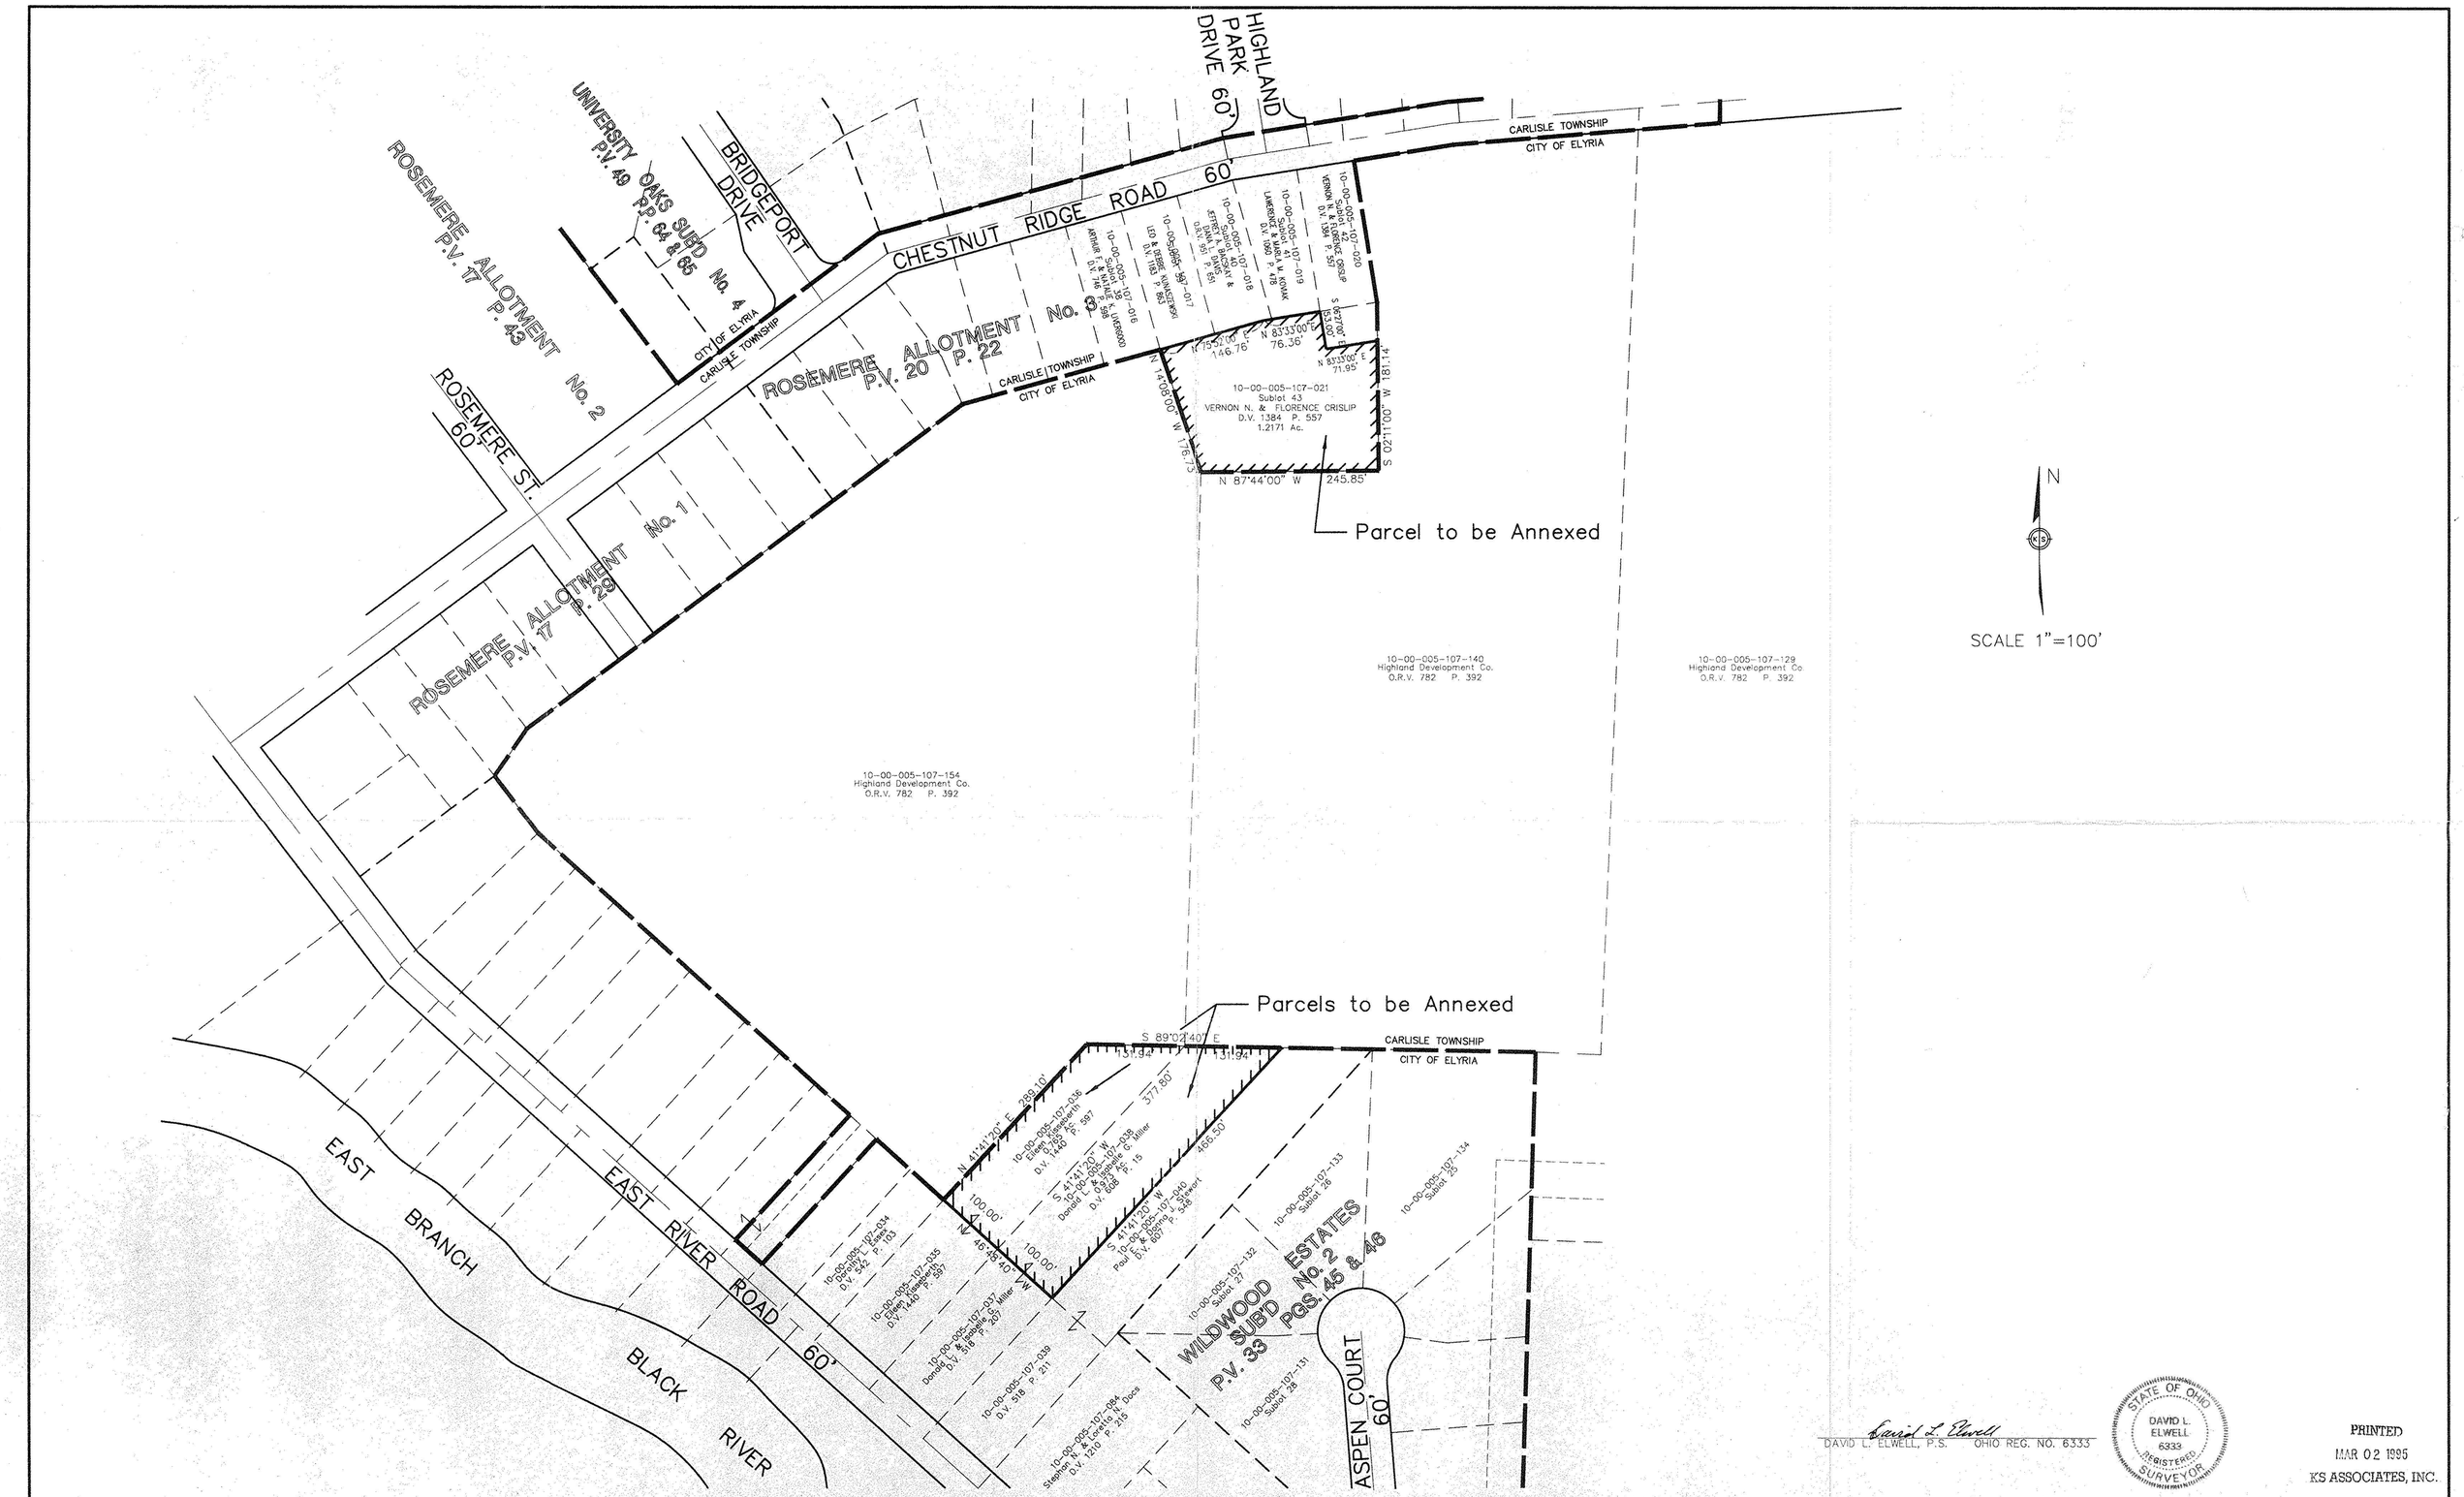

David L. Elwell
DAVID L. ELWELL, P.S. OHIO REG. NO. 6333

STATE OF OHIO
DAVID L. ELWELL
6333
REGISTERED SURVEYOR

PRINTED
MAR 02 1995
KS ASSOCIATES, INC.

DATE:	12-21-94
DRAWN BY:	STL\MJC
CH'D BY:	DLH
F.B.	XXX
DWG. NAME:	94691\BASEMAP

REVISIONS

MAP OF AREAS TO BE ANNEXED TO THE CITY OF ELYRIA

PART OF CARLISLE TWP. SECTION 5

COUNTY OF LORAIN * STATE OF OHIO

DECEMBER 21, 1994

KS ASSOCIATES, INC.

ENGINEERS/SURVEYORS
424 Middle Avenue
P.O. Box 89
Elyria, Ohio 44036

ELYRIA (216) 322-6317 * LORAIN (216) 244-5757

ENGINEERS/SURVEYORS
KS ASSOCIATES INCORPORATED

SHEET 1 OF 1

JOB NO. 94691