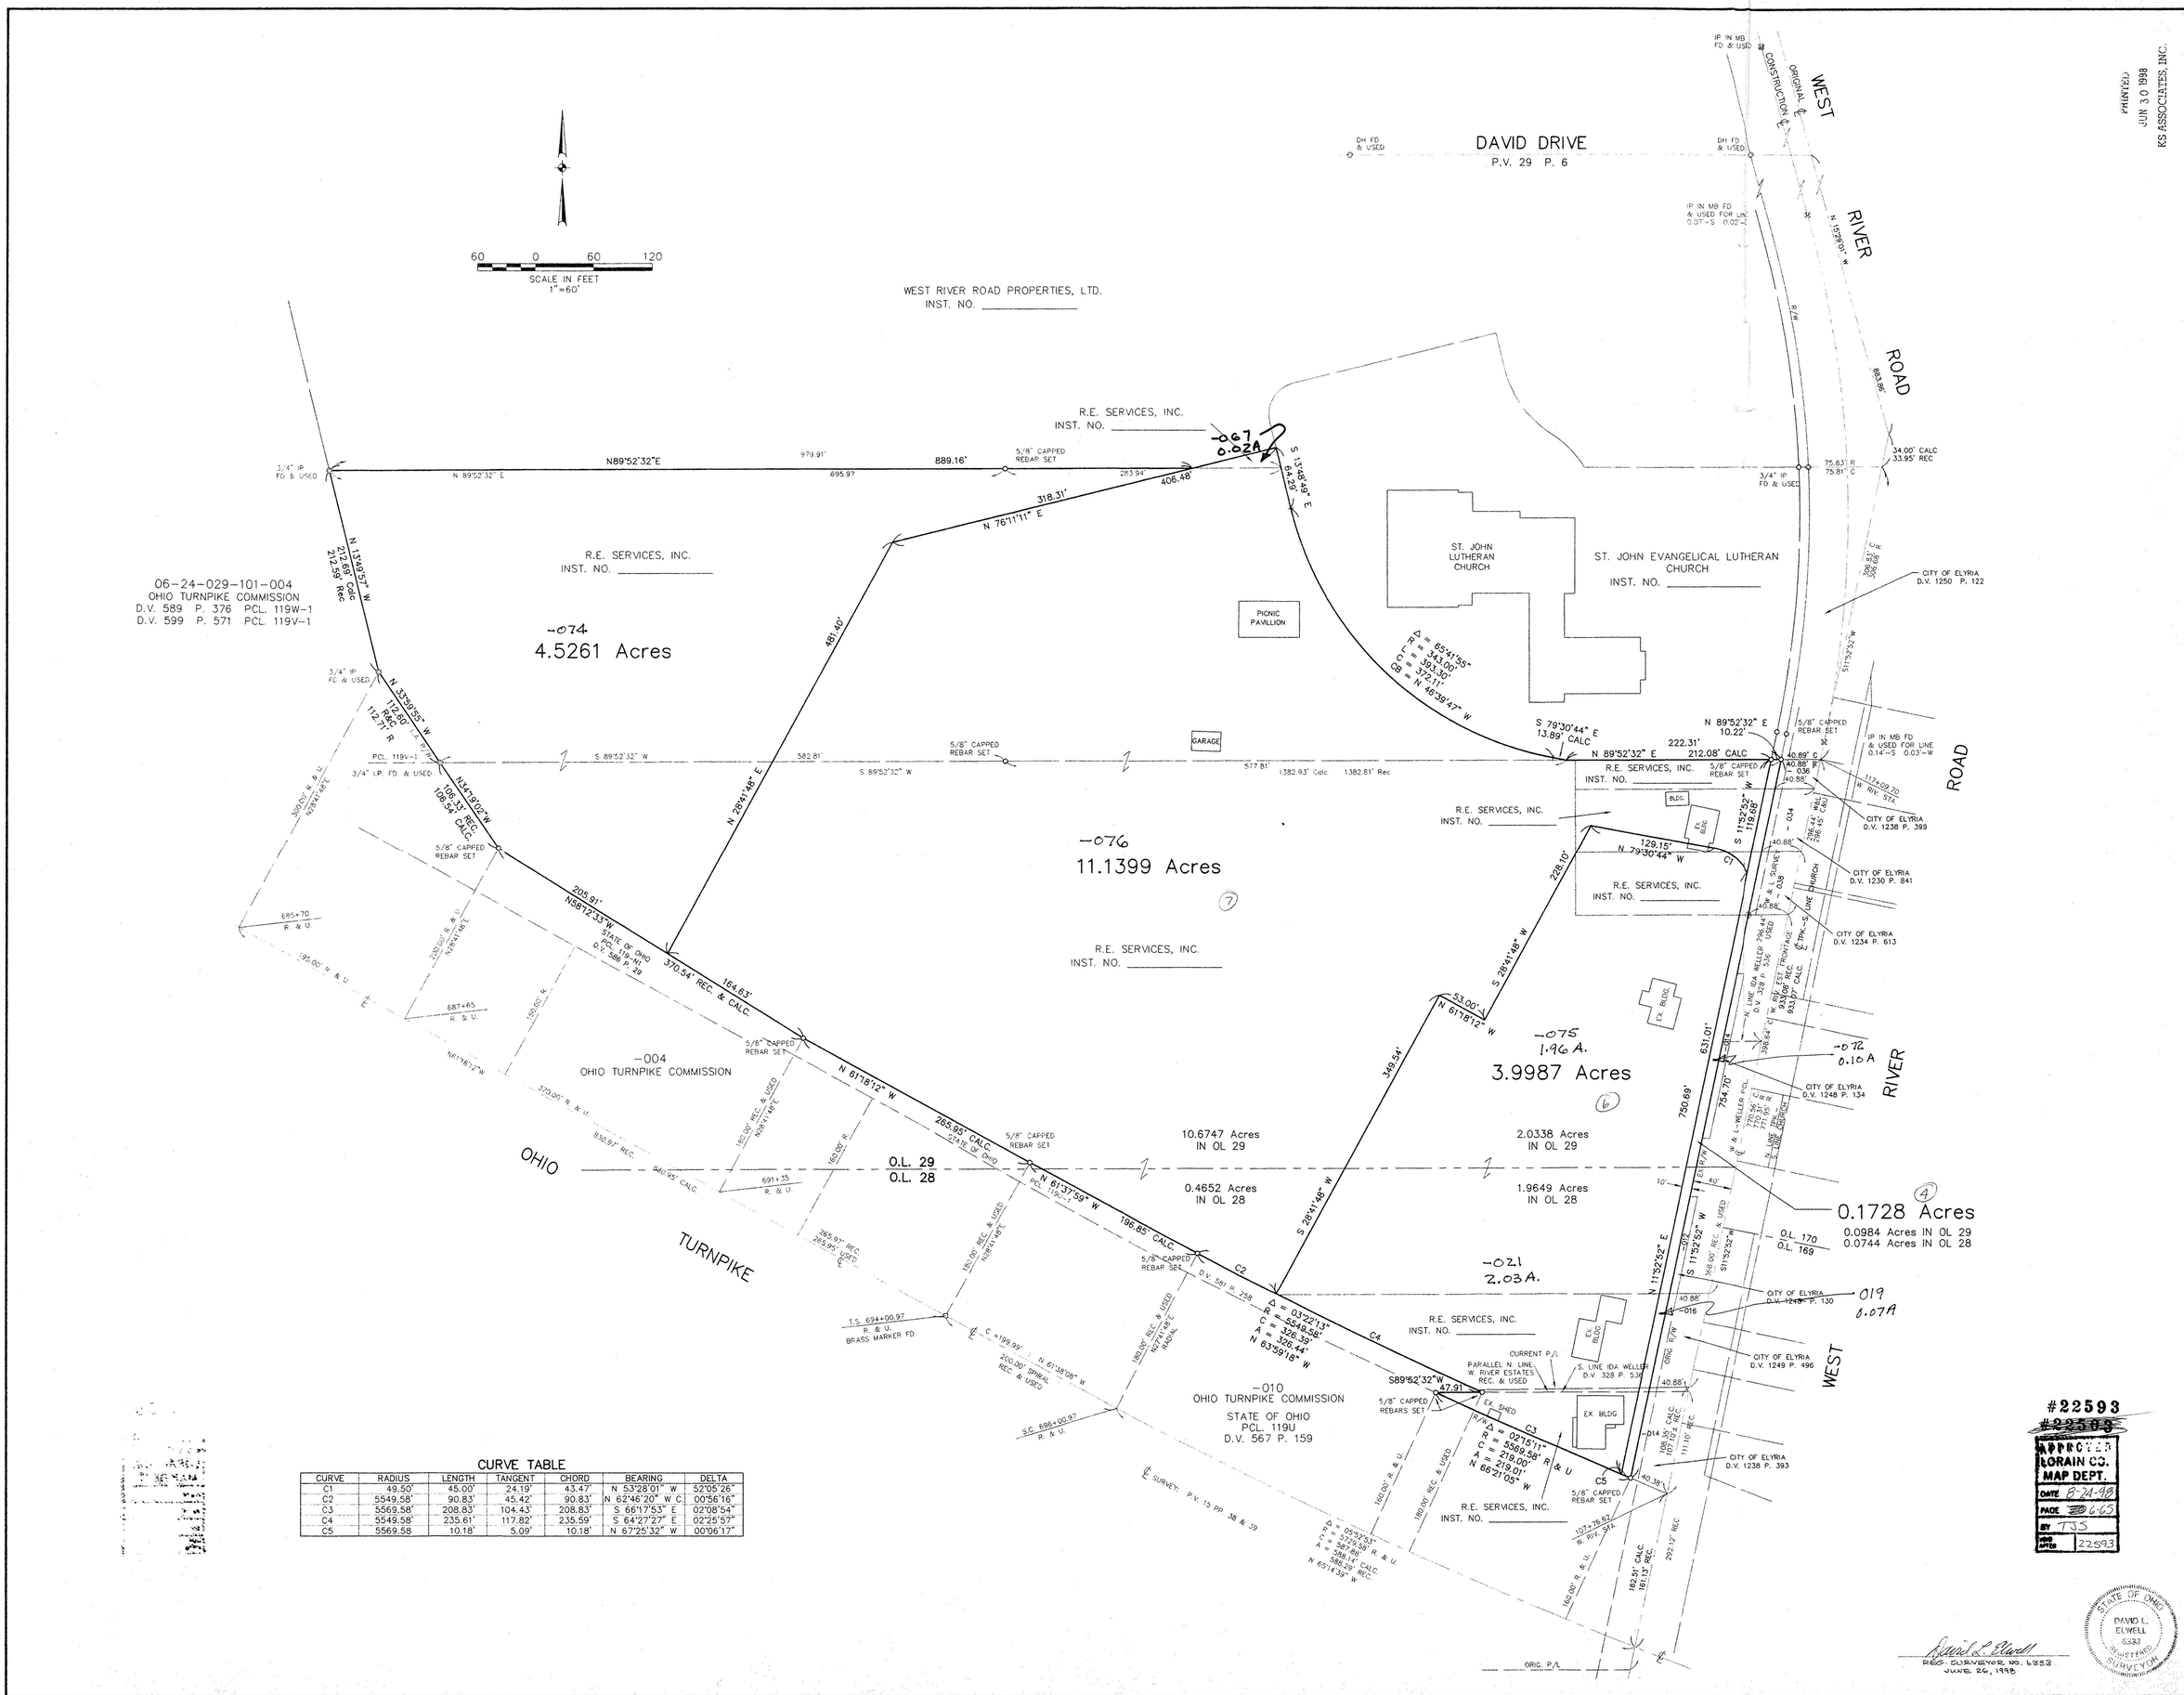

CURVE TABLE

CURVE	RADIUS	LENGTH	TANGENT	CHORD	BEARING	DELTA
C1	49.50'	45.00'	24.19'	43.47'	N 53°28'01" W	52°05'26"
C2	5549.58'	90.83'	45.42'	90.83'	N 62°46'20" W	C. 00°56'16"
C3	5569.58'	208.83'	104.43'	208.83'	S 66°17'53" E	02°08'54"
C4	5549.58'	235.61'	117.82'	235.59'	S 64°27'27" E	02°25'57"
C5	5569.58	10.18'	5.09'	10.18'	N 67°25'32" W	00°06'17"

#22593
~~#22593~~
APPROVED
LORAIN CO.
MAP DEPT.
DATE 8-24-98
PAGE 6-65
BY TJS
NEW APPROVED 22593

David L. Elwell
REG. SURVEYOR NO. 6333
JUNE 26, 1998

STATE OF OHIO
DAVID L. ELWELL
6333
REGISTERED
SURVEYOR

RECEIVED
JUN 30 1998
KS ASSOCIATES, INC.

SHEET 1 OF 1
JOB NO. 95326-S9

ENGINEERS/SURVEYORS
KS ASSOCIATES INCORPORATED

KS ASSOCIATES, INC.
ENGINEERS/SURVEYORS
424 Middle Avenue
P.O. Box 89
Elyria, Ohio 44036
PHONE (440) 322-6317 • FAX (440) 284-9623

MIDWAY MARKET SQUARE

SURVEY MAP & PARCEL SPLIT

PART OF
ORIGINAL ELYRIA TOWNSHIP LOTS NO. 28 & 29
WEST OF BLACK RIVER
CITY OF ELYRIA COUNTY OF LORAIN STATE OF OHIO

REVISIONS

DATE: 05-26-98
DRAWN BY: ABR
CH'D BY:
F.B.
DWG. NAME: 95326-S9\1-SPLIT01