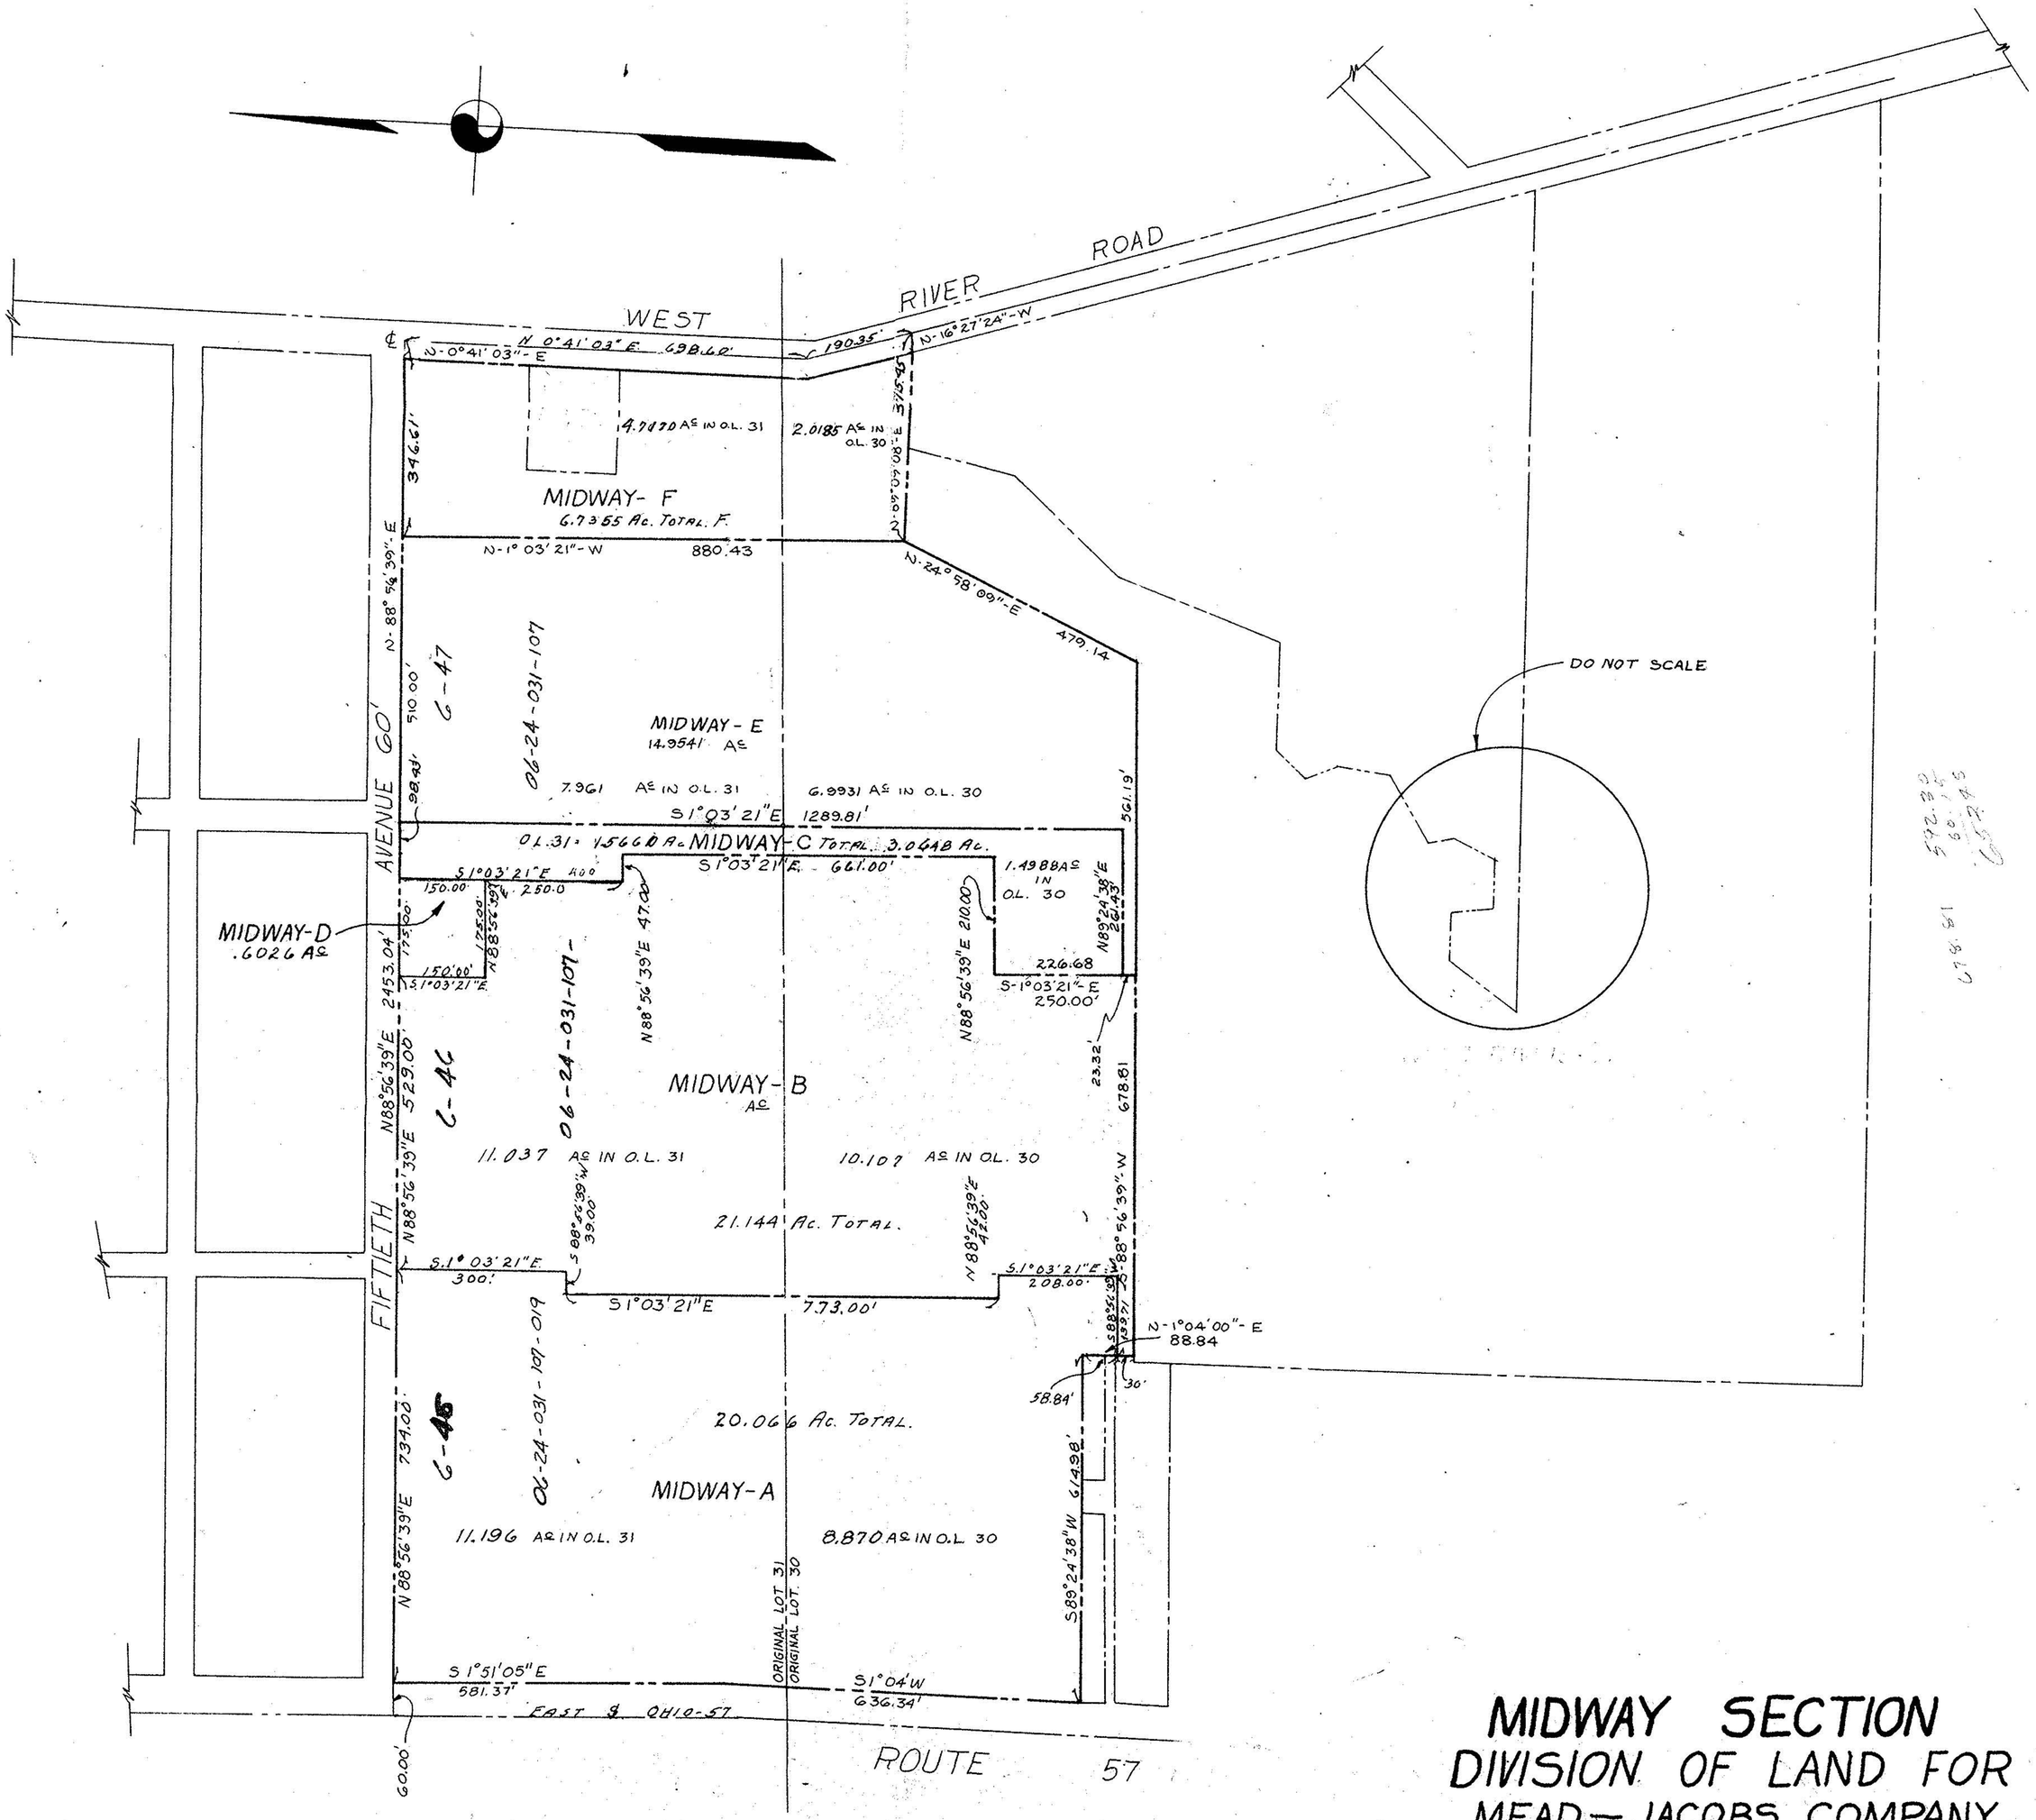

MIDWAY SECTION
DIVISION OF LAND FOR
MEAD — JACOBS COMPANY
O.L. NO. 30 & 31 ELYRIA TWP.
NOW ELYRIA CITY

REVISED - 12-15-64

SCALE ⟷ 1" = 200'

BY: RAY E. HOLLIS

DATE ⟷ 11-27-64

REG. ENGR. & SURV.