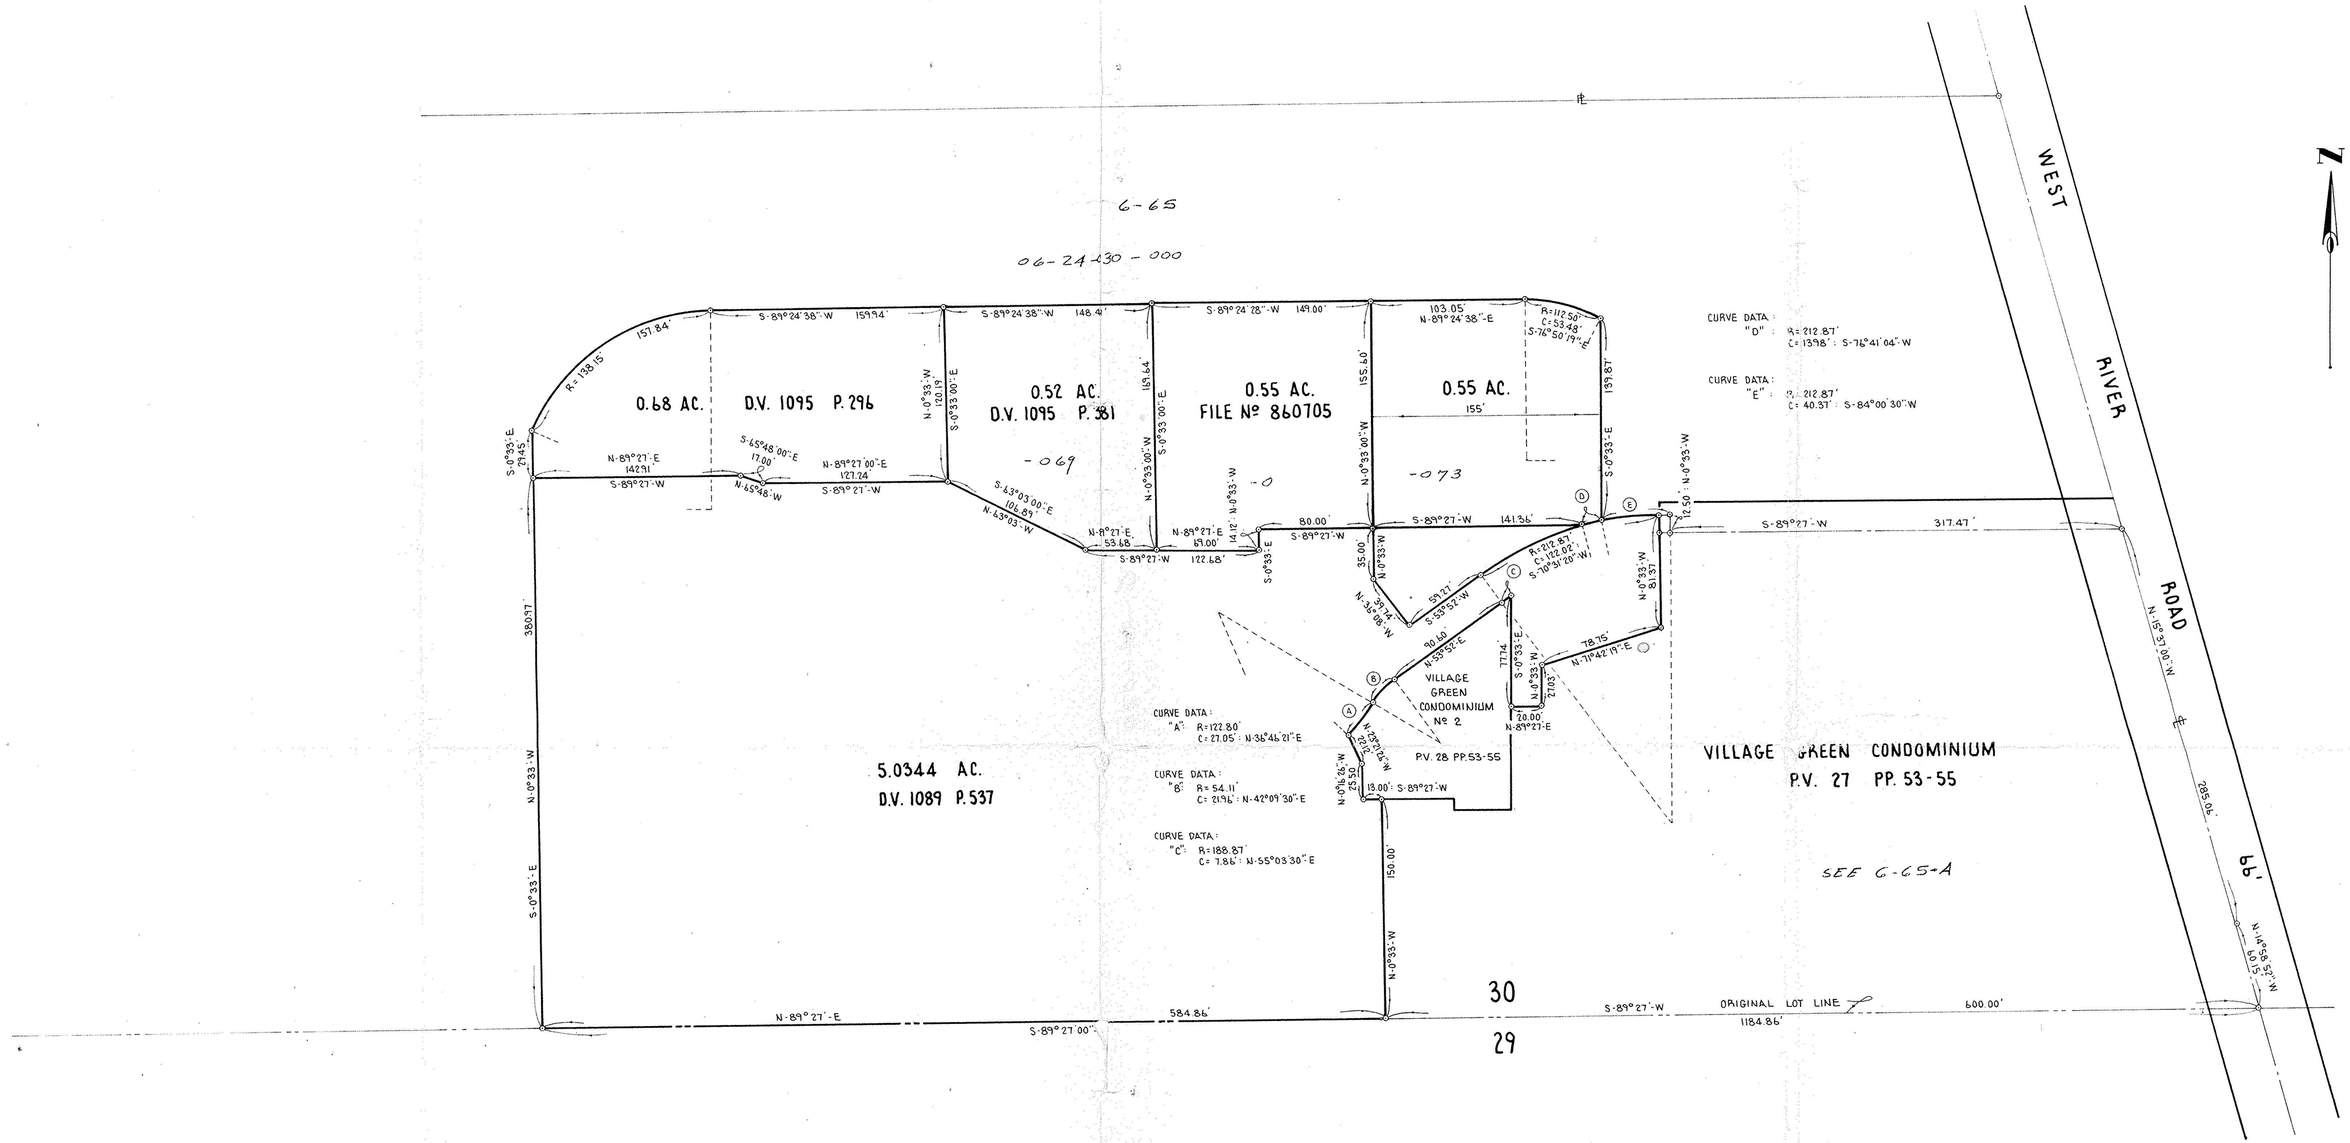

No.	Date	Description	By

REVISIONS

PROJECT

PARCEL MAP

PART OF ORIGINAL ELYRIA TWP. LOT Nº 30
WEST OF BLACK RIVER

CITY OF ELYRIA — COUNTY OF LORAIN — STATE OF OHIO

PREPARED FOR:

LORAIN COUNTY TITLE COMPANY
and
JOHN A ELDEN JR.

PREPARED FROM RECORD ONLY

Drawn by: DE.
Checked by:
App. by:
Scale: 1" = 50'
Date: JULY 8, 1974

KLEINOEDER · SCHMIDT and ASSOCIATES

ENGINEERS — SURVEYORS — CONSULTANTS in LAND PLANNING

ELYRIA - NORWALK - MEDINA — OHIO

REFERENCES

SHEET NO. 1 of 1

JOB NO. 74-191