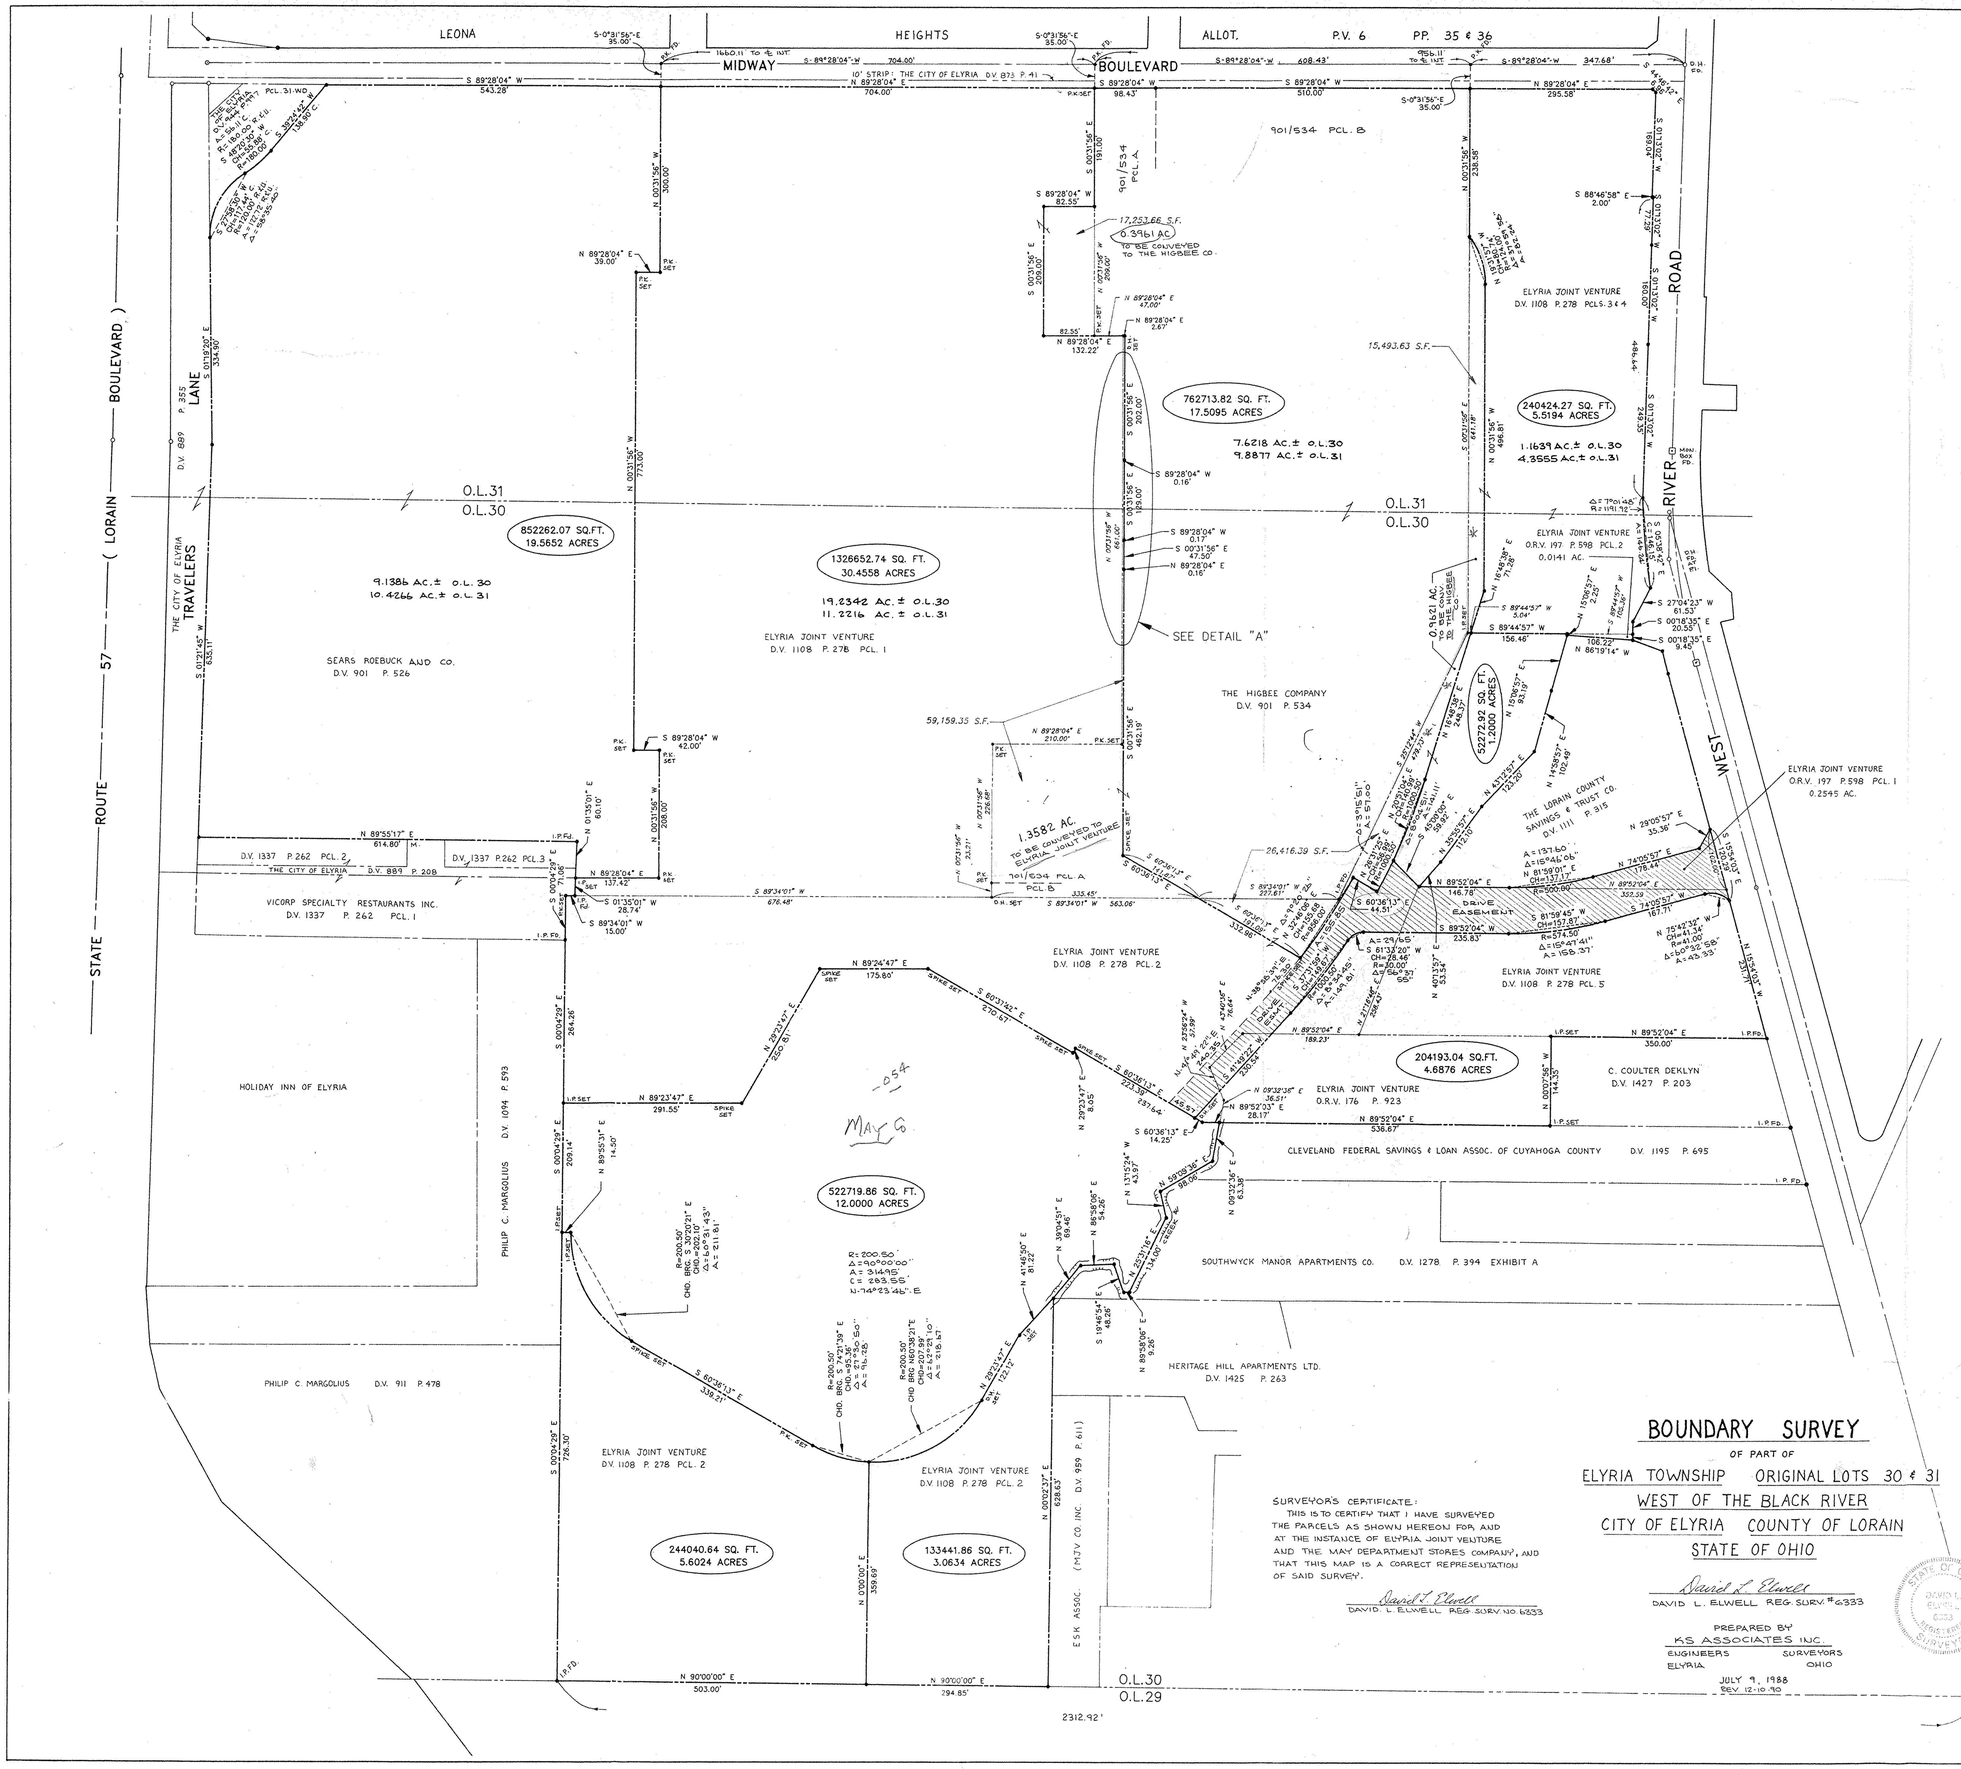

BOUNDARY SURVEY

OF PART OF

ELYRIA TOWNSHIP ORIGINAL LOTS 30 & 31

WEST OF THE BLACK RIVER

CITY OF ELYRIA COUNTY OF LORAIN

STATE OF OHIO

SURVEYOR'S CERTIFICATE:
THIS IS TO CERTIFY THAT I HAVE SURVEYED THE PARCELS AS SHOWN HEREON FOR, AND AT THE INSTANCE OF ELYRIA JOINT VENTURE AND THE MAY DEPARTMENT STORES COMPANY, AND THAT THIS MAP IS A CORRECT REPRESENTATION OF SAID SURVEY.

David L. Elwell
DAVID L. ELWELL REG. SURV. NO 6333

PREPARED BY
KS ASSOCIATES INC.
ENGINEERS SURVEYORS
ELYRIA OHIO

JULY 9, 1988
REV. 12-10-90

REVISED 01-31-90
REVISED 02-14-90
REVISED 10-26-90

#19220

APPROVED
LORAIN CO.
MAP DEPT.
DATE 12-14-90
PAGE 6-46, 6-47, C-64
BY T. Hurman
VOID AFTER 19220

06-24-030-000-88-198
-031-107-

REVISIONS

MIDWAY MALL
ELYRIA, OHIO

CENTER RIDGE DESIGN SERVICES INC.
ARCHITECTS AND ENGINEERS
25425 CENTER RIDGE ROAD
CLEVELAND, OHIO 44145
(216) 871-4800

MIDWAY MALL EXPANSION

JACOBS, VISCONSI & JACOBS CO.
25425 CENTER RIDGE ROAD
CLEVELAND, OHIO 44145
Area Code (216) 871-4800

DRAWN BY: JPM	DATE: 10/23/89
SCALE: 1"-100'	JOB NUMBER:
REVISED:	DATE: 1/16/90
DRAWING NUMBER:	