MEAD JACOBS MIDWAY "A"

Situated in the City of Elyria, County of Lorain, and State of Ohio. Being known as part of Original Lot No. 31, and No. 30 of Elyria Township, now in the City of Elyria, and more definitely described as follows:

Beginning in the intersection of the East line of State Highway No. 57 and the South line of a parcel of land 10 feet wide on the South side of 50th Avenue in Leona Heights Allotment. Said 10 foot wide parcel of land was conveyed to the City of Elyria for highway purposes.

Thence North 88°56'39" East in the South line of said 10 foot parcel of land a distance of 60 feet to a point, said point is the principal place of beginning.

Thence North 88°56'39" East in the South line of said 10 foot parcel of land now owned by the City of Elyria for highway purposes a distance of 734.00 feet to a point.

Thence South 1°03'21" East a distance of 306.0 feet to a point.

Thence South 88°56'39" West a distance of 39.00 feet to a point.

Thence South 1°03'21" East a distance of 772.0 feet to a point.

Thence North 88°56'39" East a distance of 42.00 feet to a point.

Thence South 1°03'21" East a distance of 706.00 feet to a point.

Thence South 88°56'39" West a distance of 339.71 feet to a point.

Thence North 1°04' East a distance of 50.64 feet to a point. Thence South 89°24'38" West a distance of 614.98 feet to a point in the East line of 60 foot road, deeded to the City of Elyria, and excepted by Ordinance.

Thence North 1°04' East in the East side line of the said deeded road a distance of 836.34 feet to an iron pin.

Thence North 1°31'05" East in the East side line of the said 60 foot road a distance of 971.37 feet to the principal place of beginning, enclosing a parcel of land containing 20.066 acres of which 11.196 acres is in Original Lot No. 31 and 8.870 acres is in Original Lot No. 30, Elyria Township, [illegible], but subject to all legal highways, as surveyed by Ray E. Hollis, Registered Engineer and Surveyor.

MEAD JACOBS MIDWAY "B"

Situated in the City of Elyria, County of Lorain, and State of Ohio. Being known as part of Original Lots No. 31, and No. 30, West of Black River and Elyria Township, now in the City of Elyria, and being more definitely described as follows:

Beginning at an iron pin set at the intersection of the East side line of State Route 57 and the South side line of a parcel of land 10 feet wide immediately South of 50th Avenue in Leona Heights Allotment. Said 10 foot wide parcel of land was conveyed to the City of Elyria for highway purposes.

Thence North 88°56'39" East in the South side line of said 10 foot parcel of land a distance of 794.00 feet to a point, said point is the principal point of beginning.

Thence continuing North 88°56'39" East in the South side line of the said parcel of land 10 feet wide a distance of 579.00 feet to a point.

Thence South 1°03'21" East a distance of 150.00 feet to a point.

Thence North 88°56'39" East a distance of 175.00 feet to a point.

Thence South 1°03'21" East a distance of 350.00 feet to a point.

Thence North 88°56'39" East a distance of 41.00 feet to a point.

Thence South 1°03'21" East a distance of 661.00 feet to a point.

Thence South 88°56'39" West a distance of 210.00 feet to a point.

Thence South 1°03'21" East a distance of 750.0 feet to a point.

Thence South 88°56'39" West a distance of 678.71 feet to a point.

Thence North 1°04' East a distance of 30.00 feet to a point.

Thence North 88°56'39" East a distance of 139.71 feet to a point.

Thence North 1°03'21" West a distance of 708.00 feet to a point.

Thence South 88°56'39" West a distance of 40.00 feet to a point.

Thence North 1°03'21" West a distance of 773.0 feet to a point.

Thence North 88°56'39" East a distance of 39.00 feet to a point.

Thence North 1°03'21" West a distance of 300.00 feet to a point in the principal place of beginning, enclosing a parcel of land containing 21.144 acres of which 11.037 acres is in Original Lot No. 31 and 10.107 acres is in Original Lot No. 30, but subject to all legal highways, as surveyed by Ray E. Hollis, Registered Engineer and Surveyor.

MEAD JACOBS MIDWAY "C"

Situated in the City of Elyria, County of Lorain, and State of Ohio. Being known as part of Original Lot No. 30 and No. 31, West of River, in Elyria Township, now in Elyria City and more definitely described as follows:

Beginning at the intersection of the East line of Ohio State Route No. 57 and the South line of a parcel of land 10 feet wide immediately South of 50th Avenue in Leona Heights Allotment, as recently conveyed to the City of Elyria, for highway purposes.

Thence North 88°56'39" East in the South line of said 10 foot parcel of land a distance of 1,498.00 feet to a point, said point is the principal place of beginning.

Thence South 1°03'21" East a distance of 400.0 feet to a point.

Thence North 88°56'39" East a distance of 47.00 feet to a point.

Thence South 1°03'21" East a distance of 661.00 feet to a point.

Thence South 88°56'39" West a distance of 210.00 feet to a point.

Thence South 1°03'21" East a distance of 220.00 feet to a point.

Thence North 89°24'38" East a distance of 701.43 feet to a point.

Thence North 1°03'21" East a distance of 1,280.71 feet to a point, said point is in the South line of a 10 foot wide parcel of land recently conveyed to the City of Elyria for highway purposes.

Thence South 88°56'39" West a distance of 98.43 feet to a point, said point is the principal place of beginning, enclosing a parcel of land containing 3.0648 acres of which 1.5660 acres is in Original Lot No. 31 and 1.4988 acres is in Original Lot No. 30, but subject to all legal highways, as surveyed by Ray E. Hollis, Registered Engineer and Surveyor

MEAD JACOBS MIDWAY "D"

Situated in the City of Elyria, County of Lorain, and State of Ohio. Being known as part of Original Lot No. 31, West of River in Elyria Township, now in City of Elyria, and more definitely described as follows:

Beginning at the intersection of the East side line of State Highway No. 57 and the South line of a parcel of land 10 feet wide immediately South of 50th Avenue in Leona Heights Allotment, said 10 foot wide parcel of land has recently been conveyed to the City of Elyria for highway purposes.

Thence North 88°56'39" East in the South line of said 10 foot wide parcel a distance of 1,393.00 feet to a point, said point is the principal place of beginning.

Thence continuing North 88°56'39" East in the South line of said 10 foot wide parcel of land a distance of 175.00 feet to a point.

Thence South 1°03'21" East a distance of 150.00 feet to a point.

Thence South 88°56'39" West a distance of 175.00 feet to a point.

Thence North 1°03'21" West a distance of 150.00 feet to the principal place of beginning, enclosing a parcel of land containing .0026 acres, but subject to all legal highways, as surveyed by Ray E. Hollis, Registered Engineer and Surveyor, November, 1964.

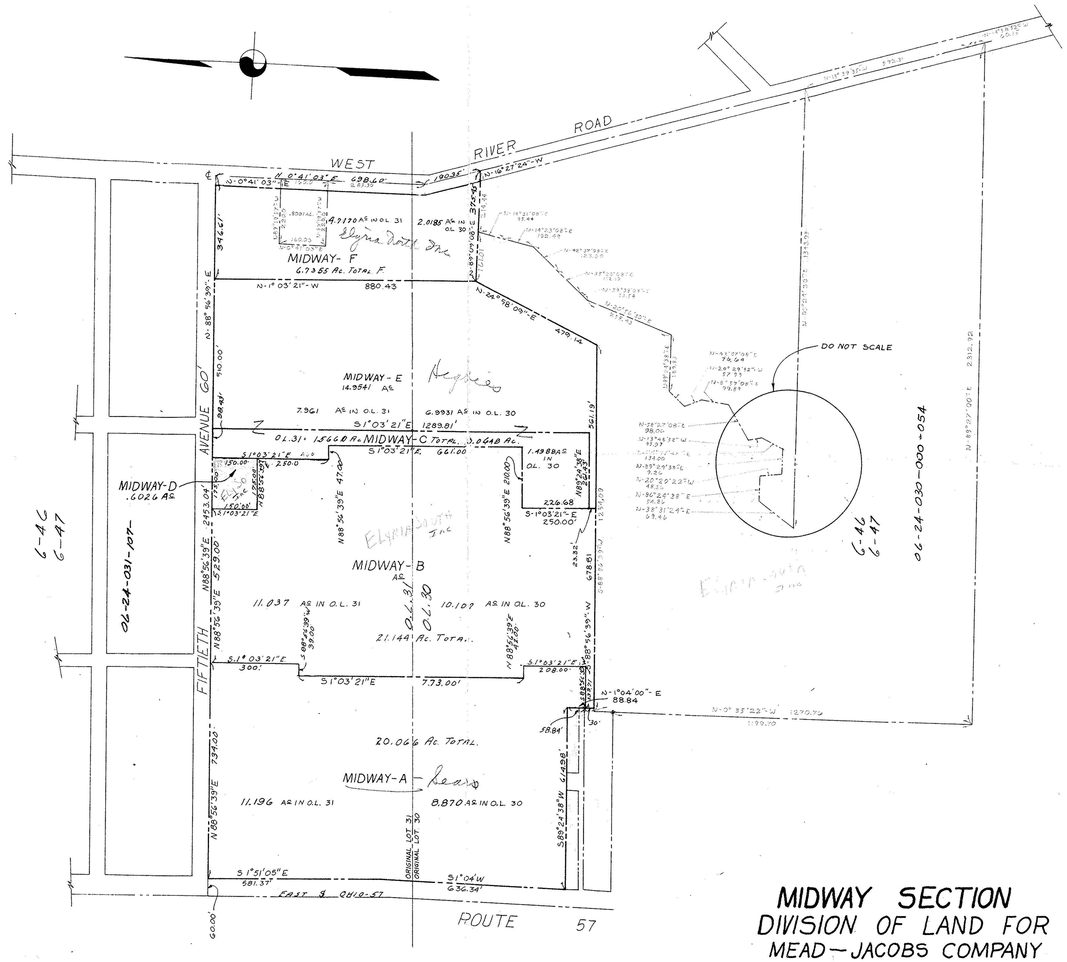

MIDWAY SECTION
DIVISION OF LAND FOR
MEAD—JACOBS COMPANY
O.L. NO 30 & 31 ELYRIA TWP.
NOW ELYRIA CITY

REVISED-12-15-64

SCALE ⟷ 1"=200'

BY: RAY E. HOLLIS

DATE ⟷ 11-27-64

REG. ENGR. & SURV.

DLY FILE

MEAD JACOBS MIDWAY "B"

Situated in the City of Elyria, County of Lorain, and State of Ohio. Being known as part of Original Lots No. 30 and No. 31, West of River in Elyria Township, now in Elyria City, and more definitely described as follows:

Beginning at the intersection at the East side line of Ohio State Route No. 57 and the South line of a 10 foot wide parcel of land immediately South of 50th Avenue in Leona Heights Allotment. Said 10 foot wide parcel of land was conveyed to the City of Elyria for Highway purposes.

Thence North 88°56'39" East in the South line of the 10 foot wide parcel of land a distance of 1,596.43 feet to a point. Said point is the principal place of beginning.

Thence continuing North 88°56'39" East in the South line of said 10 foot wide parcel of land a distance of 510.00 feet to a point.

Thence South 1°03'21" East a distance of 880.43 feet to a point.

Thence South 24°58'06" West a distance of 479.14 feet to a point.

Thence South 88°56'39" West a distance of 561.19 feet to a point.

Thence North 1°03'21" West a distance of 971.37 feet to a point.

Thence North 89°24'38" East a distance of 701.43 feet to a point.

Thence North 1°03'21" West a distance of 1,289.01 feet to the principal place of beginning, enclosing a parcel of land containing 14.9541 acres of which 6.9931 acres is in Original Lot No. 30, and 7.961 acres is in Original Lot No. 31. Tract West of River in Elyria Township, now Elyria City, but subject to all legal highways, as surveyed by Ray E. Hollis, Registered Engineer and Surveyor, November, 1964

MEAD JACOBS MIDWAY "B"

Situated in the City of Elyria, County of Lorain, and State of Ohio. Being known as part of Original Lots No. 30 and No. 31, West of River in Elyria Township, now in Elyria City and more definitely described as follows:

Beginning at the intersection of the center line of West River Road, a 66 foot Road and the South line of a parcel of land 10 feet wide immediately South of 50th Avenue in Leona Heights Allotment. Said 10 foot wide parcel of land was conveyed to the City of Elyria for Highway purposes.

Thence South 0°41'03" West in the center line of West River Road a distance of 698.60 feet to a point.

Thence South 16°21'24" East in the center line of the West River Road a distance of 190.35 feet to a point in the North line of land conveyed to Clara and Clair Bormen by Deed Recorded in Volume 381, Page 583, of Lorain County Record of Deeds.

Thence South 89°05'08" West in Bormen's North line a distance of 375.45 feet to a point.

Thence North 1°03'21" West a distance of 880.43 feet to the South side of a parcel of land conveyed to the City of Elyria for street purposes.

Thence North 88°56'39" East a distance of 346.61 feet in the South line of said 10 foot wide parcel conveyed to the City of Elyria, to the place of beginning, enclosing a parcel of land containing 6.7355 acres of which there are 2.0185 acres in Original Lot No. 30 and 4.7170 acres in Original Lot No. 31, West of River, but subject to all legal highways, as surveyed by Ray E. Hollis, Registered Engineer and Surveyor.