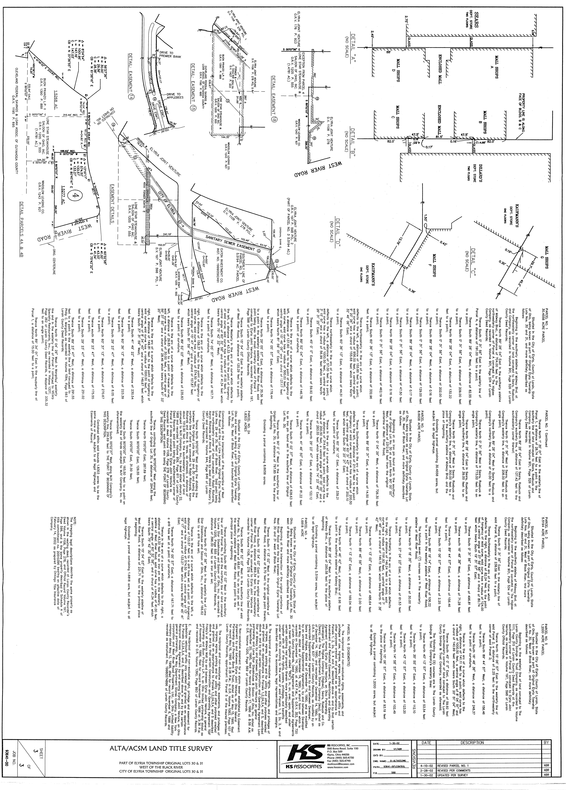

ALTA/ACSM LAND TITLE SURVEY

PART OF ELYRIA TOWNSHIP ORIGINAL LOTS 30 & 31
WEST OF THE BLACK RIVER
CITY OF ELYRIA TOWNSHIP ORIGINAL LOTS 30 & 31

KS ASSOCIATES

DATE	DESCRIPTION	BY
4-19-22	REVISED PARCEL NO. 1	
4-26-22	REVISED PER COMMENTS	
5-24-22	REVISED PER SURVEY	

SHEET 1 OF 3

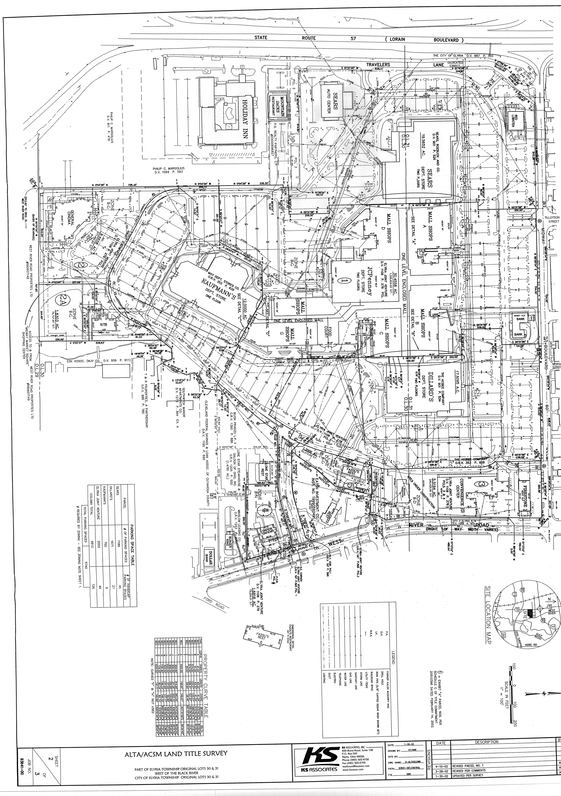

ALTA/ACSM LAND TITLE SURVEY

PART OF ELYRIA TOWNSHIP ORIGINAL LOTS 30 & 31
WEST OF THE BLACK RIVER
CITY OF ELYRIA TOWNSHIP ORIGINAL LOTS 30 & 31

KS ASSOCIATES

DATE	DESCRIPTION	BY
4-19-22	REVISED PARCEL NO. 1	
4-26-22	REVISED PER COMMENTS	
5-24-22	REVISED PER SURVEY	

SHEET 2 OF 3

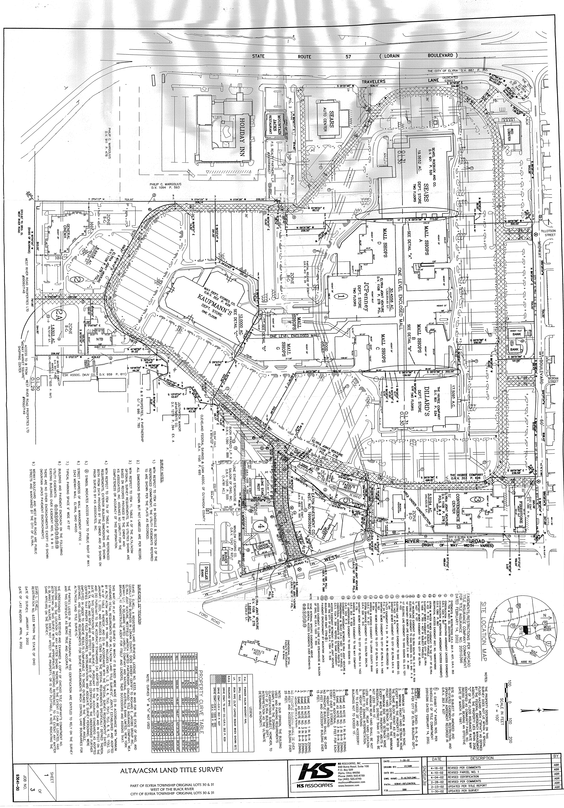

ALTA/ACSM LAND TITLE SURVEY

PART OF ELYRIA TOWNSHIP ORIGINAL LOTS 30 & 31
WEST OF THE BLACK RIVER
CITY OF ELYRIA TOWNSHIP ORIGINAL LOTS 30 & 31

KS ASSOCIATES

DATE	DESCRIPTION	BY
4-19-22	REVISED PER COMMENTS	
4-26-22	REVISED PARCEL NO. 1	
5-24-22	REVISED PER COMMENTS	
6-14-22	REVISED PER FULL REPORT	
6-21-22	REVISED PER SURVEY	

SHEET 3 OF 3

P.P. NO.
06-31-032-104-018
SPLIT #
DATE OF SURVEY
4-6-22
MAP PAGE
SURVEYOR
KS Associates (Midway) Inc