LAUNDON • SIMON • CAHL & ASSOC., INC.
CONSULTING ENGINEERS & SURVEYORS
1100 MIDDLE AVE. ELYRIA, O. 44035

PARCEL SPLIT FOR:
WALTER L. & JEANNE M. SQUIRKVITCH

Orig. Lot .92	City of ELYRIA	Date MAR. '92	Scale 1"= 100'
Orig. Sec	Village of	Dwn. by RGS	Chkd. by
Tract EAST OF RIVER	County of LORAIN	Job No.	F.B.
Township of ELYRIA	State of OHIO	Printed	

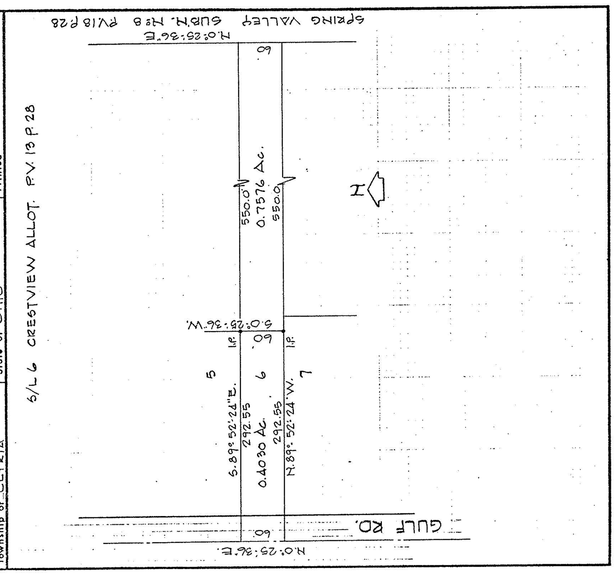

LAUNDON • SIMON • CAHL & ASSOC., INC.
CONSULTING ENGINEERS & SURVEYORS
1100 MIDDLE AVE. ELYRIA, O. 44035

PARCEL SPLIT FOR:
JAMES W. & ANNA BELLE J. WATT

Orig. Lot .92	City of ELYRIA	Date MAR. '92	Scale 1"= 100'
Orig. Sec	Village of	Dwn. by RGS	Chkd. by
Tract EAST OF RIVER	County of LORAIN	Job No.	F.B.
Township of ELYRIA	State of OHIO	Printed	

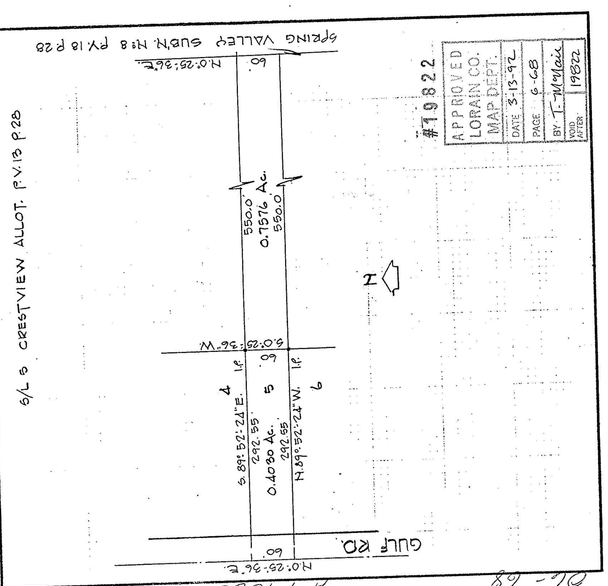

APPROVED
LORAIN CO.
MAP DEPT.
DATE 3-13-92
PAGE G-68
BY T. Nylen
VOID AFTER 19822
#19822

89-381 M

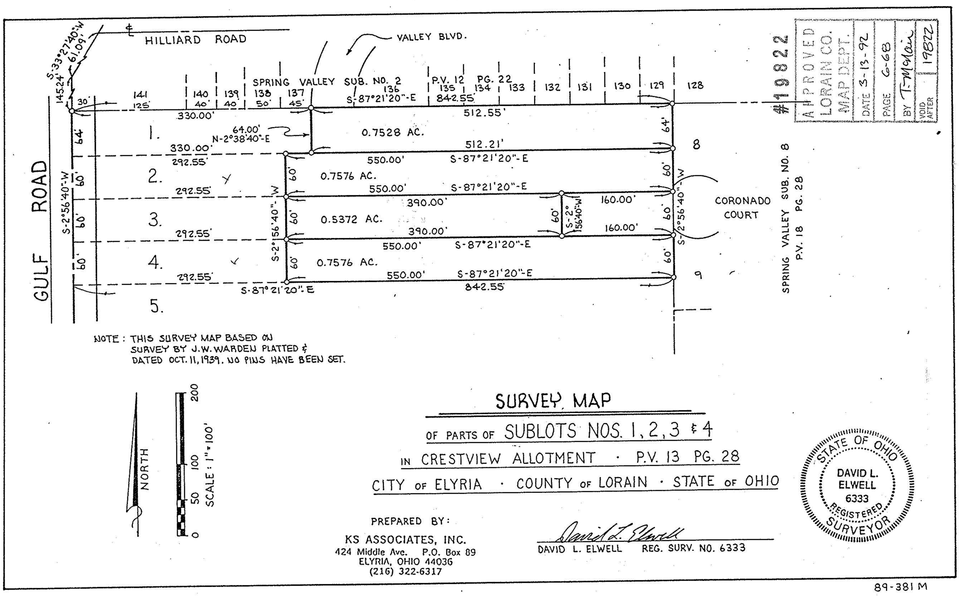

APPROVED
LORAIN CO.
MAP DEPT.
DATE 3-13-92
PAGE G-68
BY T. Nylen
VOID AFTER 19822
#19822

SURVEY MAP

OF PARTS OF SUBLOTS NOS. 1, 2, 3 & 4
IN CRESTVIEW ALLOTMENT · P.V. 13 PG. 28
CITY OF ELYRIA · COUNTY OF LORAIN · STATE OF OHIO

PREPARED BY:
KS ASSOCIATES, INC.
424 Middle Ave. P.O. Box 89
ELYRIA, OHIO 44036
(216) 322-6317

DAVID L. ELWELL REG. SURV. NO. 6333

STATE OF OHIO
DAVID L. ELWELL
6333
REGISTERED SURVEYOR

89-381 M

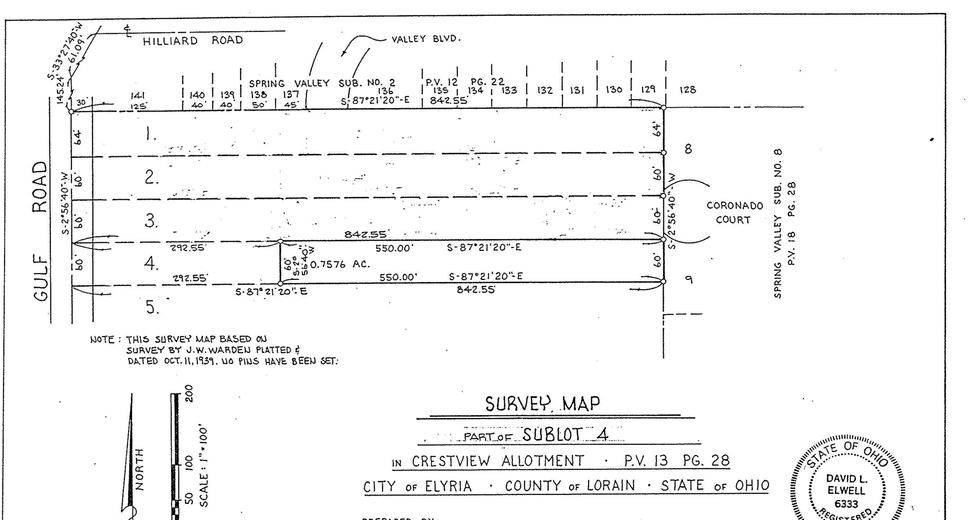

SURVEY MAP

PART OF SUBLOT 4
IN CRESTVIEW ALLOTMENT · P.V. 13 PG. 28
CITY OF ELYRIA · COUNTY OF LORAIN · STATE OF OHIO

PREPARED BY:
KS ASSOCIATES, INC.
424 Middle Ave. P.O. Box 89
ELYRIA, OHIO 44036
(216) 322-6317

DAVID L. ELWELL REG. SURV. NO. 6333

STATE OF OHIO
DAVID L. ELWELL
6333
REGISTERED SURVEYOR

7-13-91
89-381 M