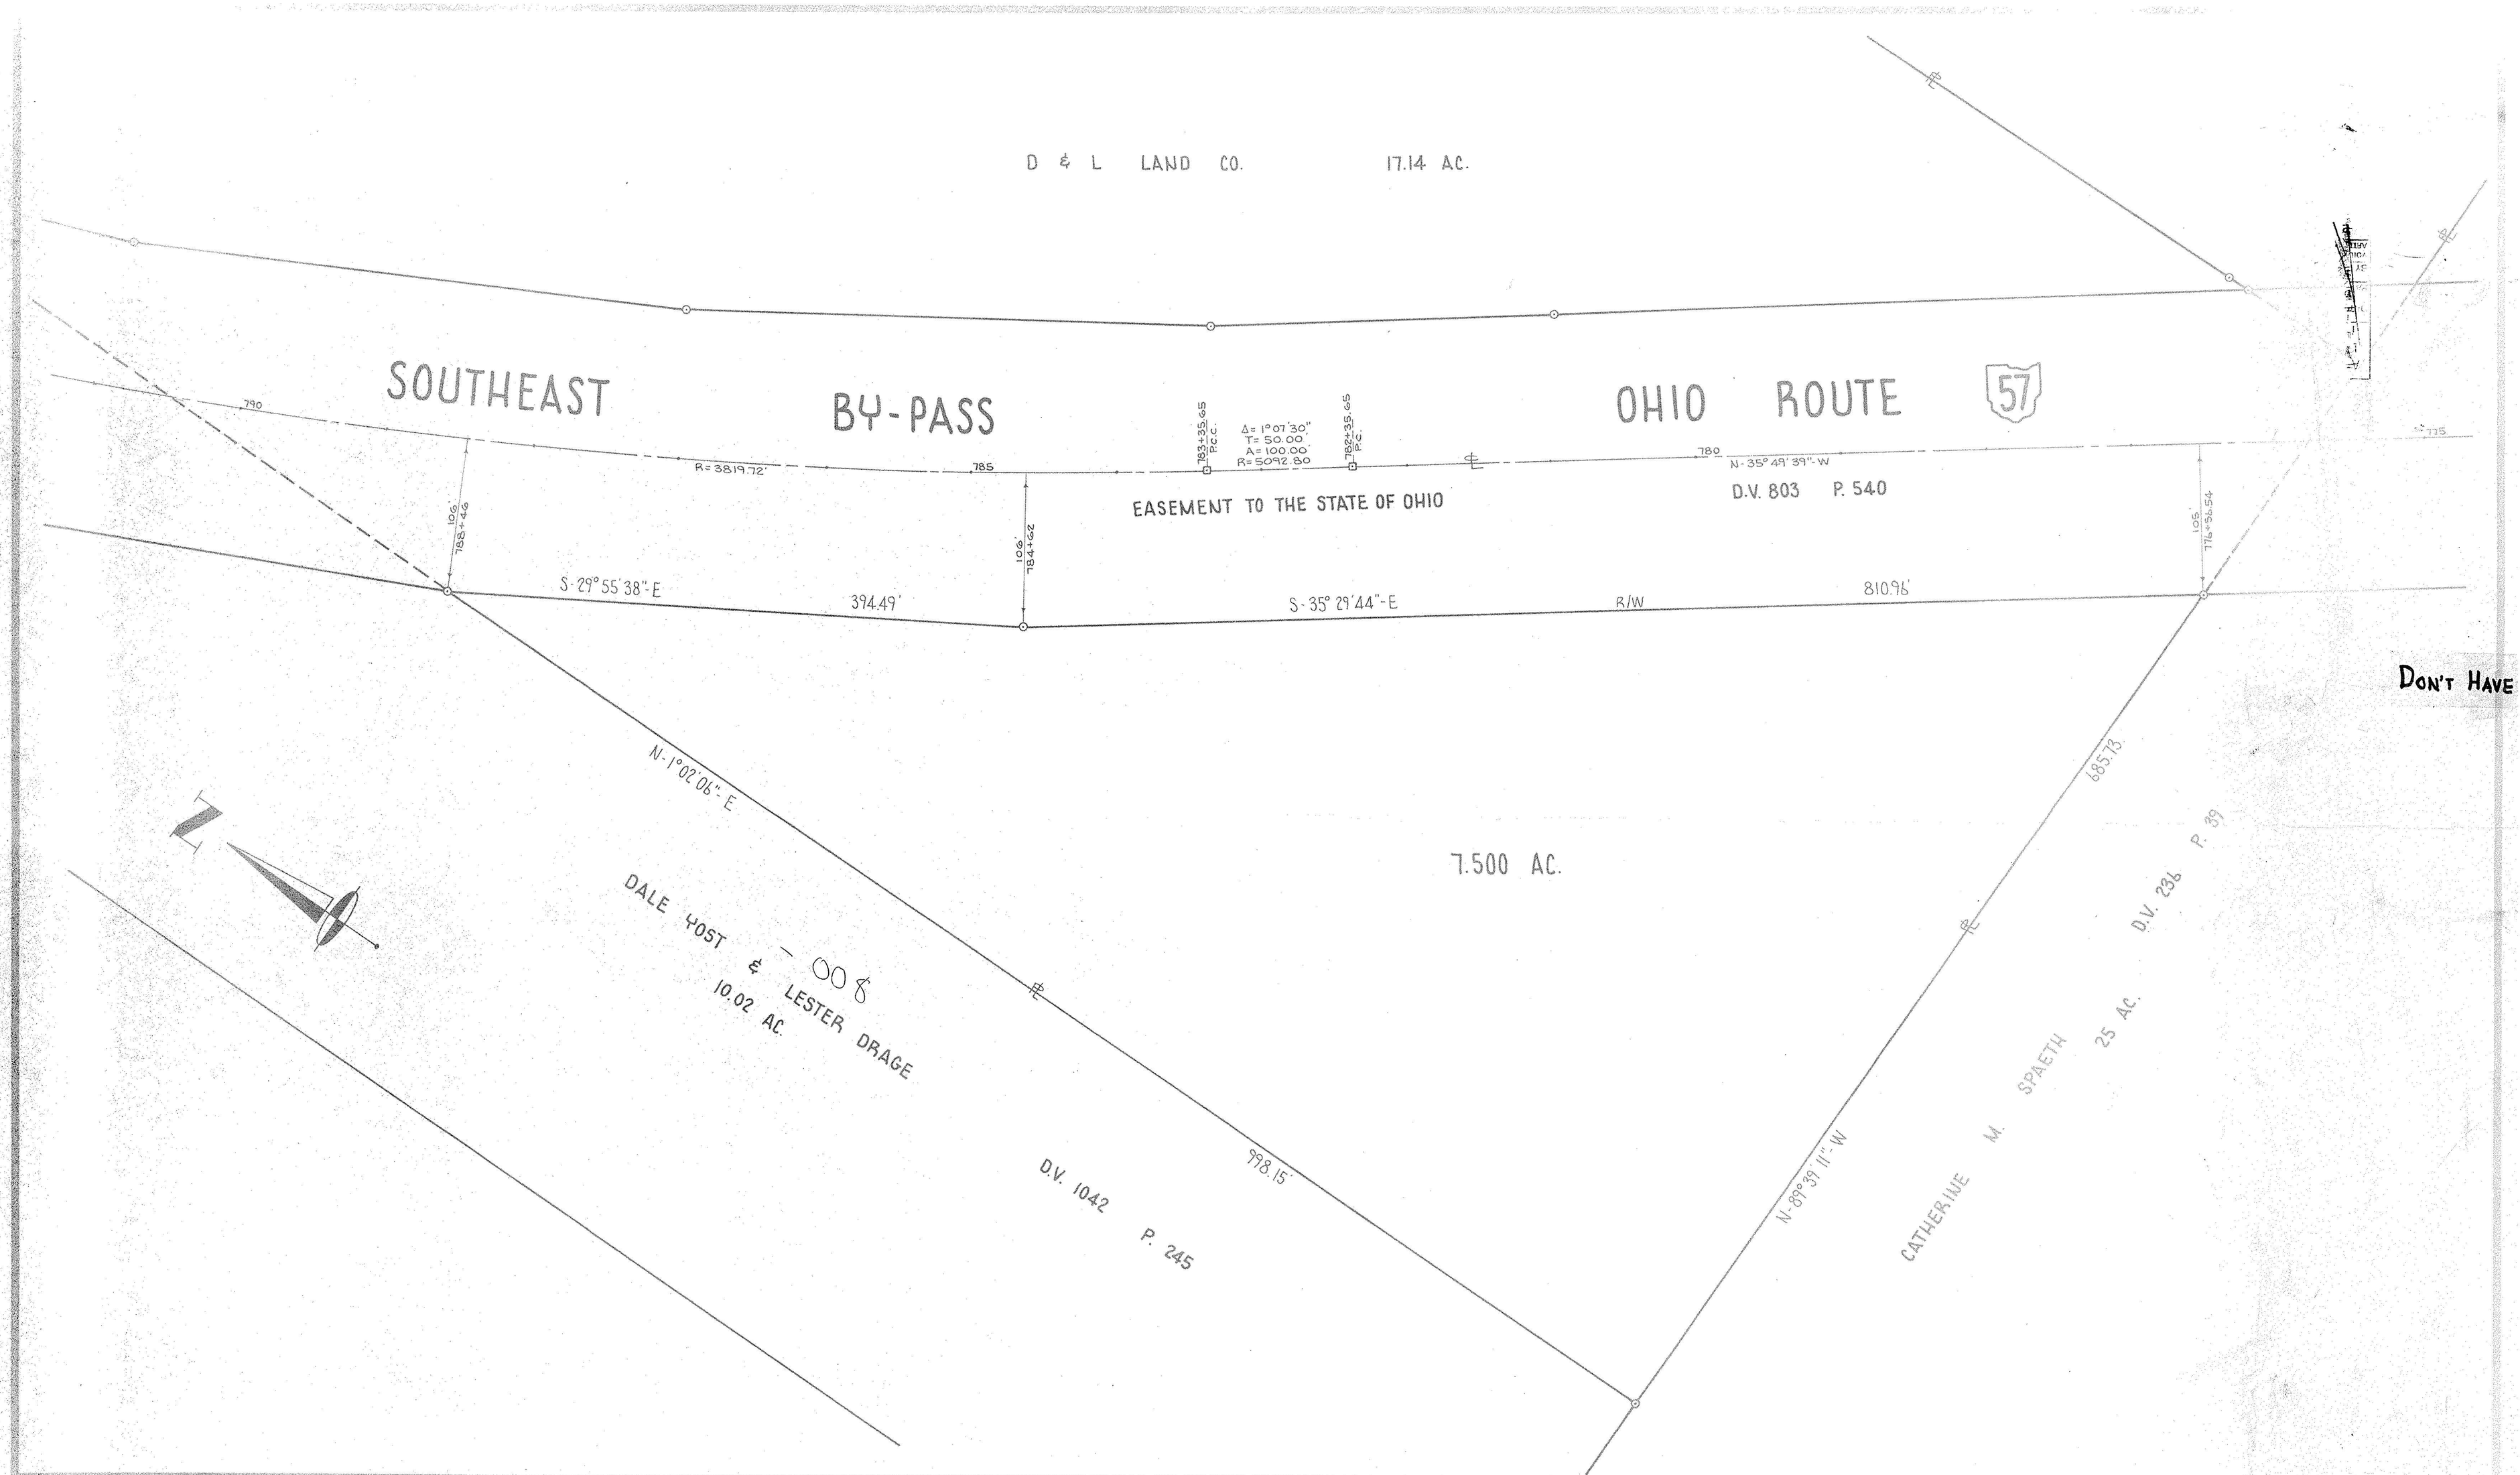

No.	Date	Description	By
		REVISIONS	

PROJECT

SURVEY OF PART OF ELYRIA TOWNSHIP
ORIGINAL LOT Nº 1 ~ E. OF BLACK RIVER

CITY OF ELYRIA COUNTY OF LORAIN STATE OF OHIO

PREPARED FOR:

DALE YOST

Drawn by: DE.
Checked by:
App. by:
Scale: 1" = 50'
Date: 3-15-77

KLEINOEDER · SCHMIDT and ASSOCIATES
ENGINEERS — SURVEYORS — CONSULTANTS in LAND PLANNING
ELYRIA - NORWALK - MEDINA OHIO

69-287