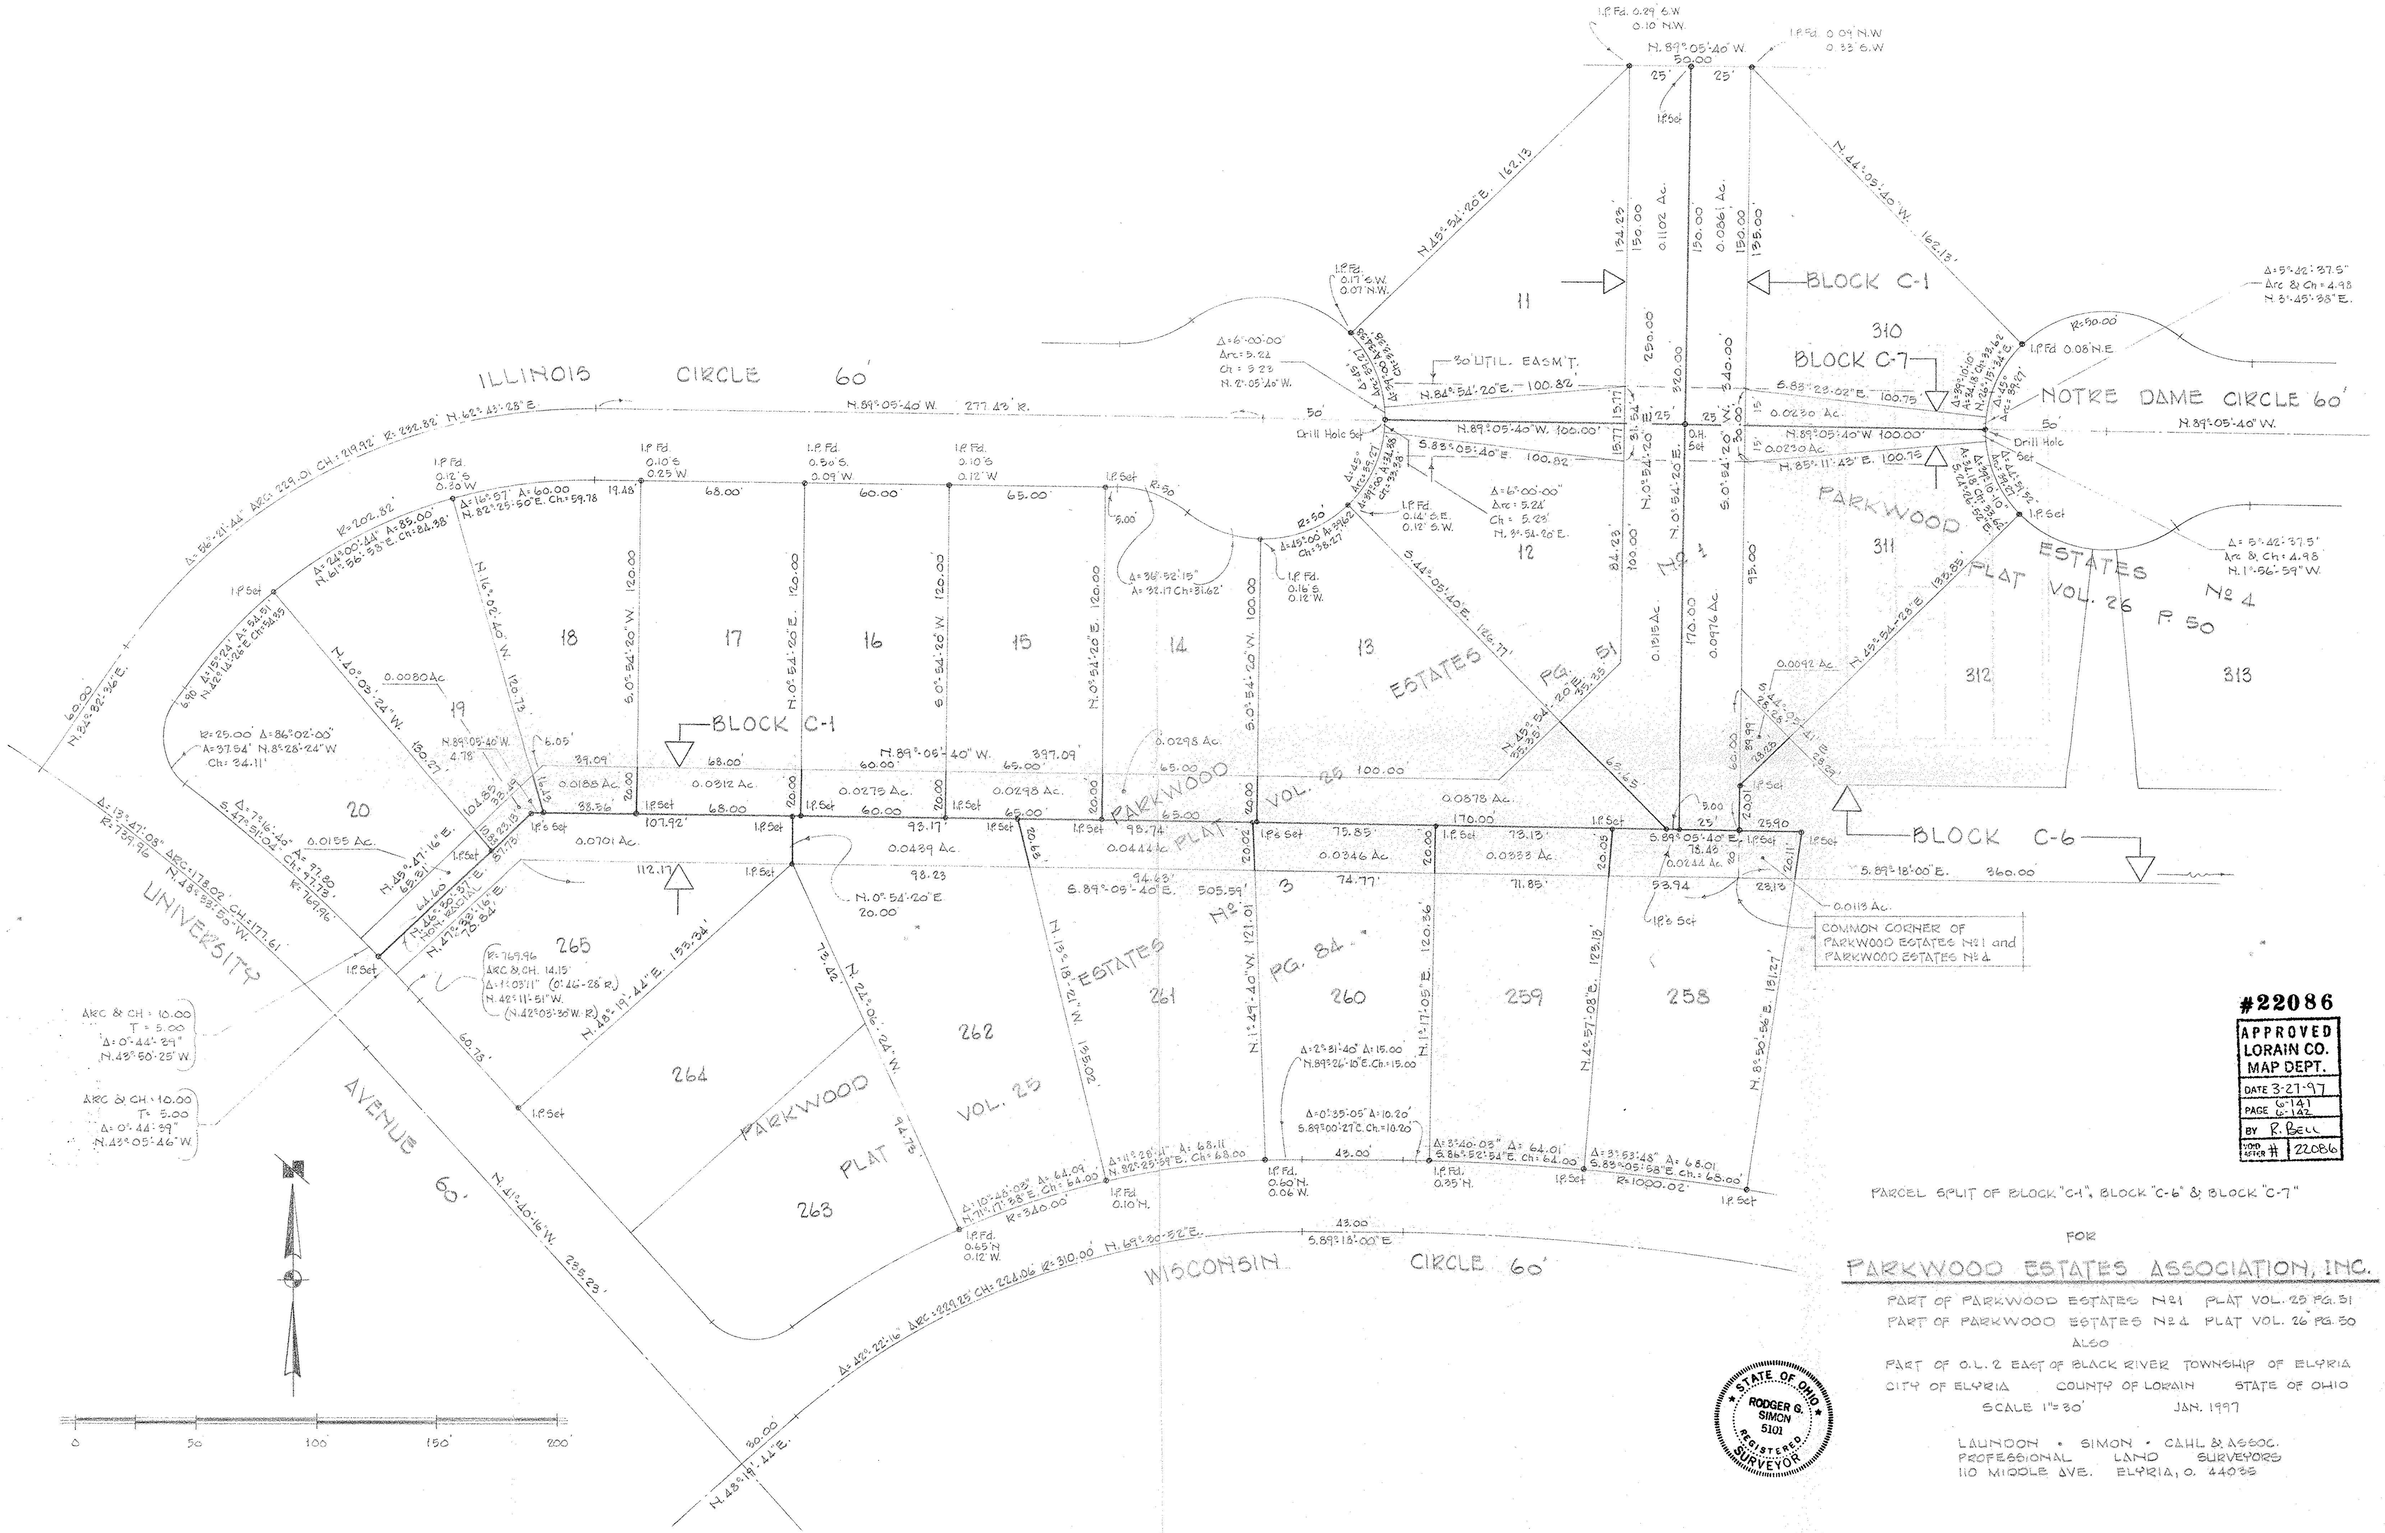

#22086

APPROVED
LORAIN CO.
MAP DEPT.
DATE 3-27-97
PAGE 6-141 6-142
BY R. BELL
JOB & PAGE # 22086

PARCEL SPLIT OF BLOCK "C-1", BLOCK "C-6" & BLOCK "C-7"

FOR

PARKWOOD ESTATES ASSOCIATION, INC.

PART OF PARKWOOD ESTATES Nº1 PLAT VOL. 25 PG. 51
PART OF PARKWOOD ESTATES Nº4 PLAT VOL. 26 PG. 50
ALSO
PART OF O.L. 2 EAST OF BLACK RIVER TOWNSHIP OF ELYRIA
CITY OF ELYRIA COUNTY OF LORAIN STATE OF OHIO
SCALE 1" = 30' JAN. 1997

STATE OF OHIO
RODGER G. SIMON
5101
REGISTERED SURVEYOR

LAUNDON • SIMON • CAHL & ASSOC.
PROFESSIONAL LAND SURVEYORS
110 MIDDLE AVE. ELYRIA, O. 44035

JOB Nº 96-2888