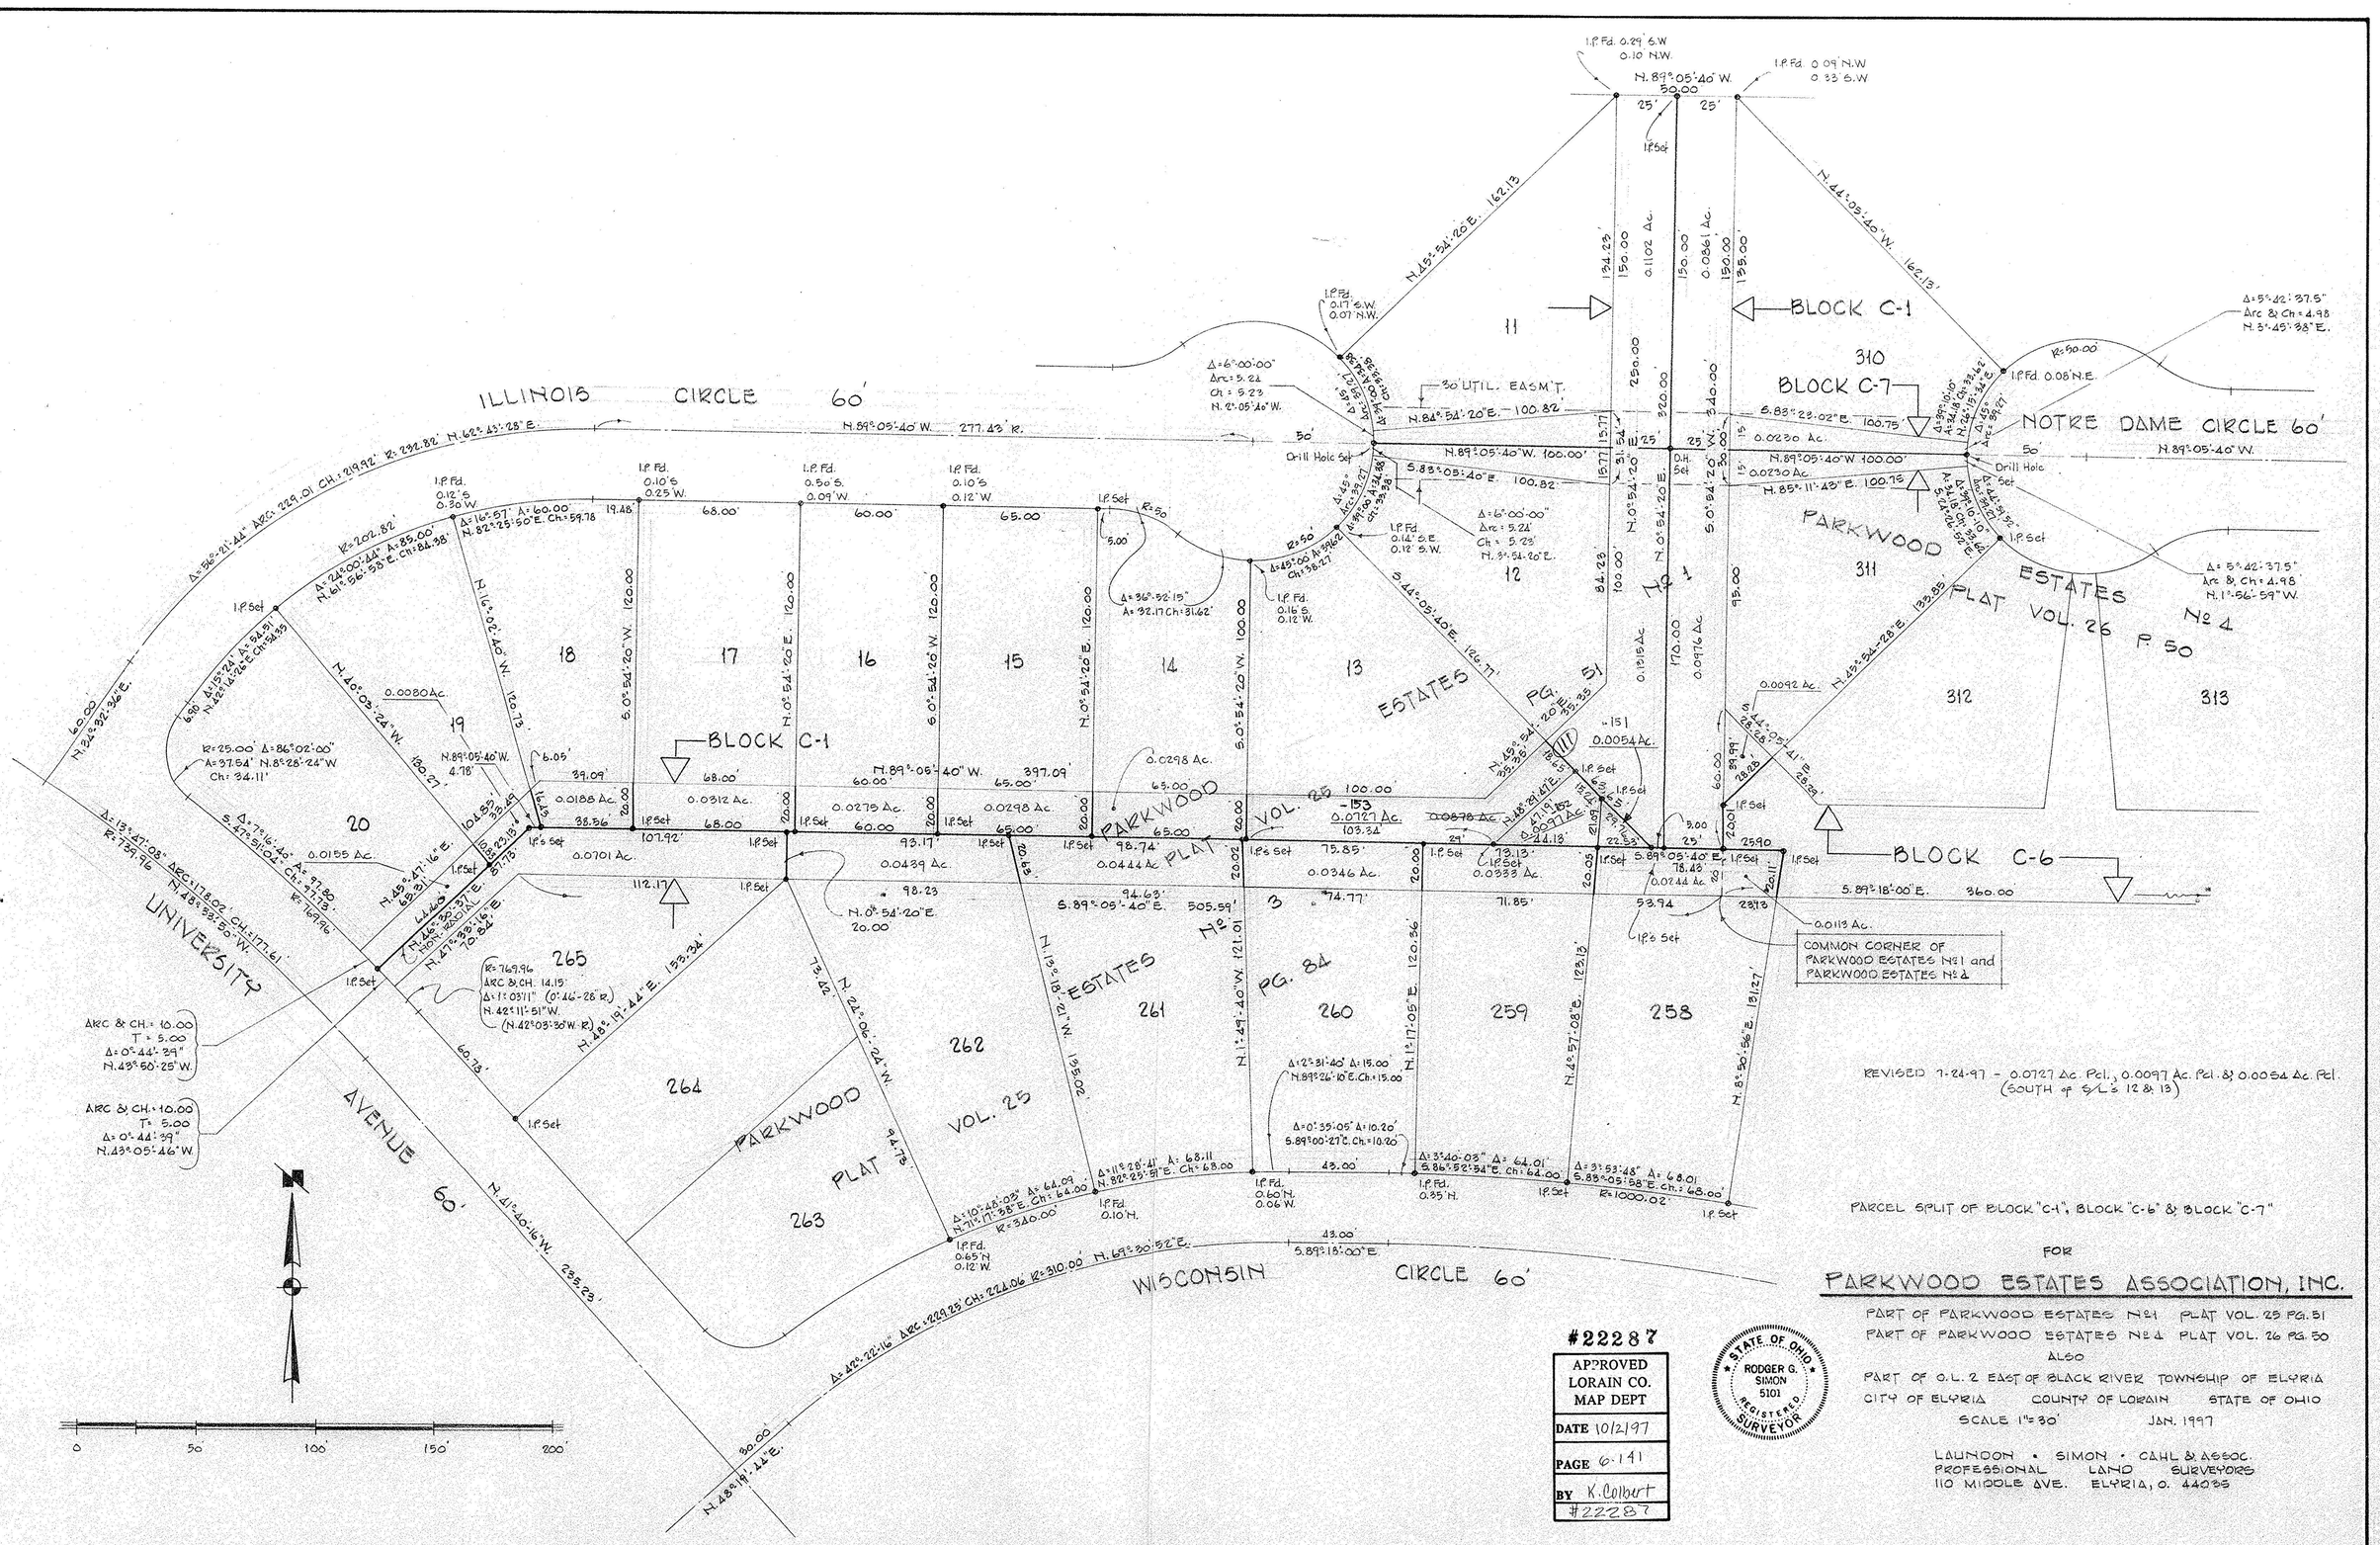
ILLINOIS CIRCLE 60'
NOTRE DAME CIRCLE 60'
WISCONSIN CIRCLE 60'
UNIVERSITY AVENUE 60'
BLOCK C-1
BLOCK C-7
BLOCK C-6
PARKWOOD ESTATES No 1 PLAT VOL. 25 PG. 51
PARKWOOD ESTATES No 4 PLAT VOL. 26 P. 50
PARKWOOD ESTATES No 3 PG. 84
PARKWOOD PLAT VOL. 25
30' UTIL. EASM'T.
COMMON CORNER OF PARKWOOD ESTATES No 1 and PARKWOOD ESTATES No 4
REVISED 7-24-97 - 0.0727 Ac. Pcl., 0.0097 Ac. Pcl. & 0.0054 Ac. Pcl. (SOUTH of S/L's 12 & 13)
PARCEL SPLIT OF BLOCK "C-1", BLOCK "C-6" & BLOCK "C-7"
FOR
PARKWOOD ESTATES ASSOCIATION, INC.
PART OF PARKWOOD ESTATES No 1 PLAT VOL. 25 PG. 51
PART OF PARKWOOD ESTATES No 4 PLAT VOL. 26 PG. 50
ALSO
PART OF O.L. 2 EAST OF BLACK RIVER TOWNSHIP OF ELYRIA
CITY OF ELYRIA COUNTY OF LORAIN STATE OF OHIO
SCALE 1"=30' JAN. 1997
LAUNDON • SIMON • CAHL & ASSOC.
PROFESSIONAL LAND SURVEYORS
110 MIDDLE AVE. ELYRIA, O. 44035
#22287
APPROVED LORAIN CO. MAP DEPT
DATE 10/2/97
PAGE 6.141
BY K. Colbert
#22287
STATE OF OHIO
RODGER G. SIMON 5101
REGISTERED SURVEYOR
JOB No 96-2885
342