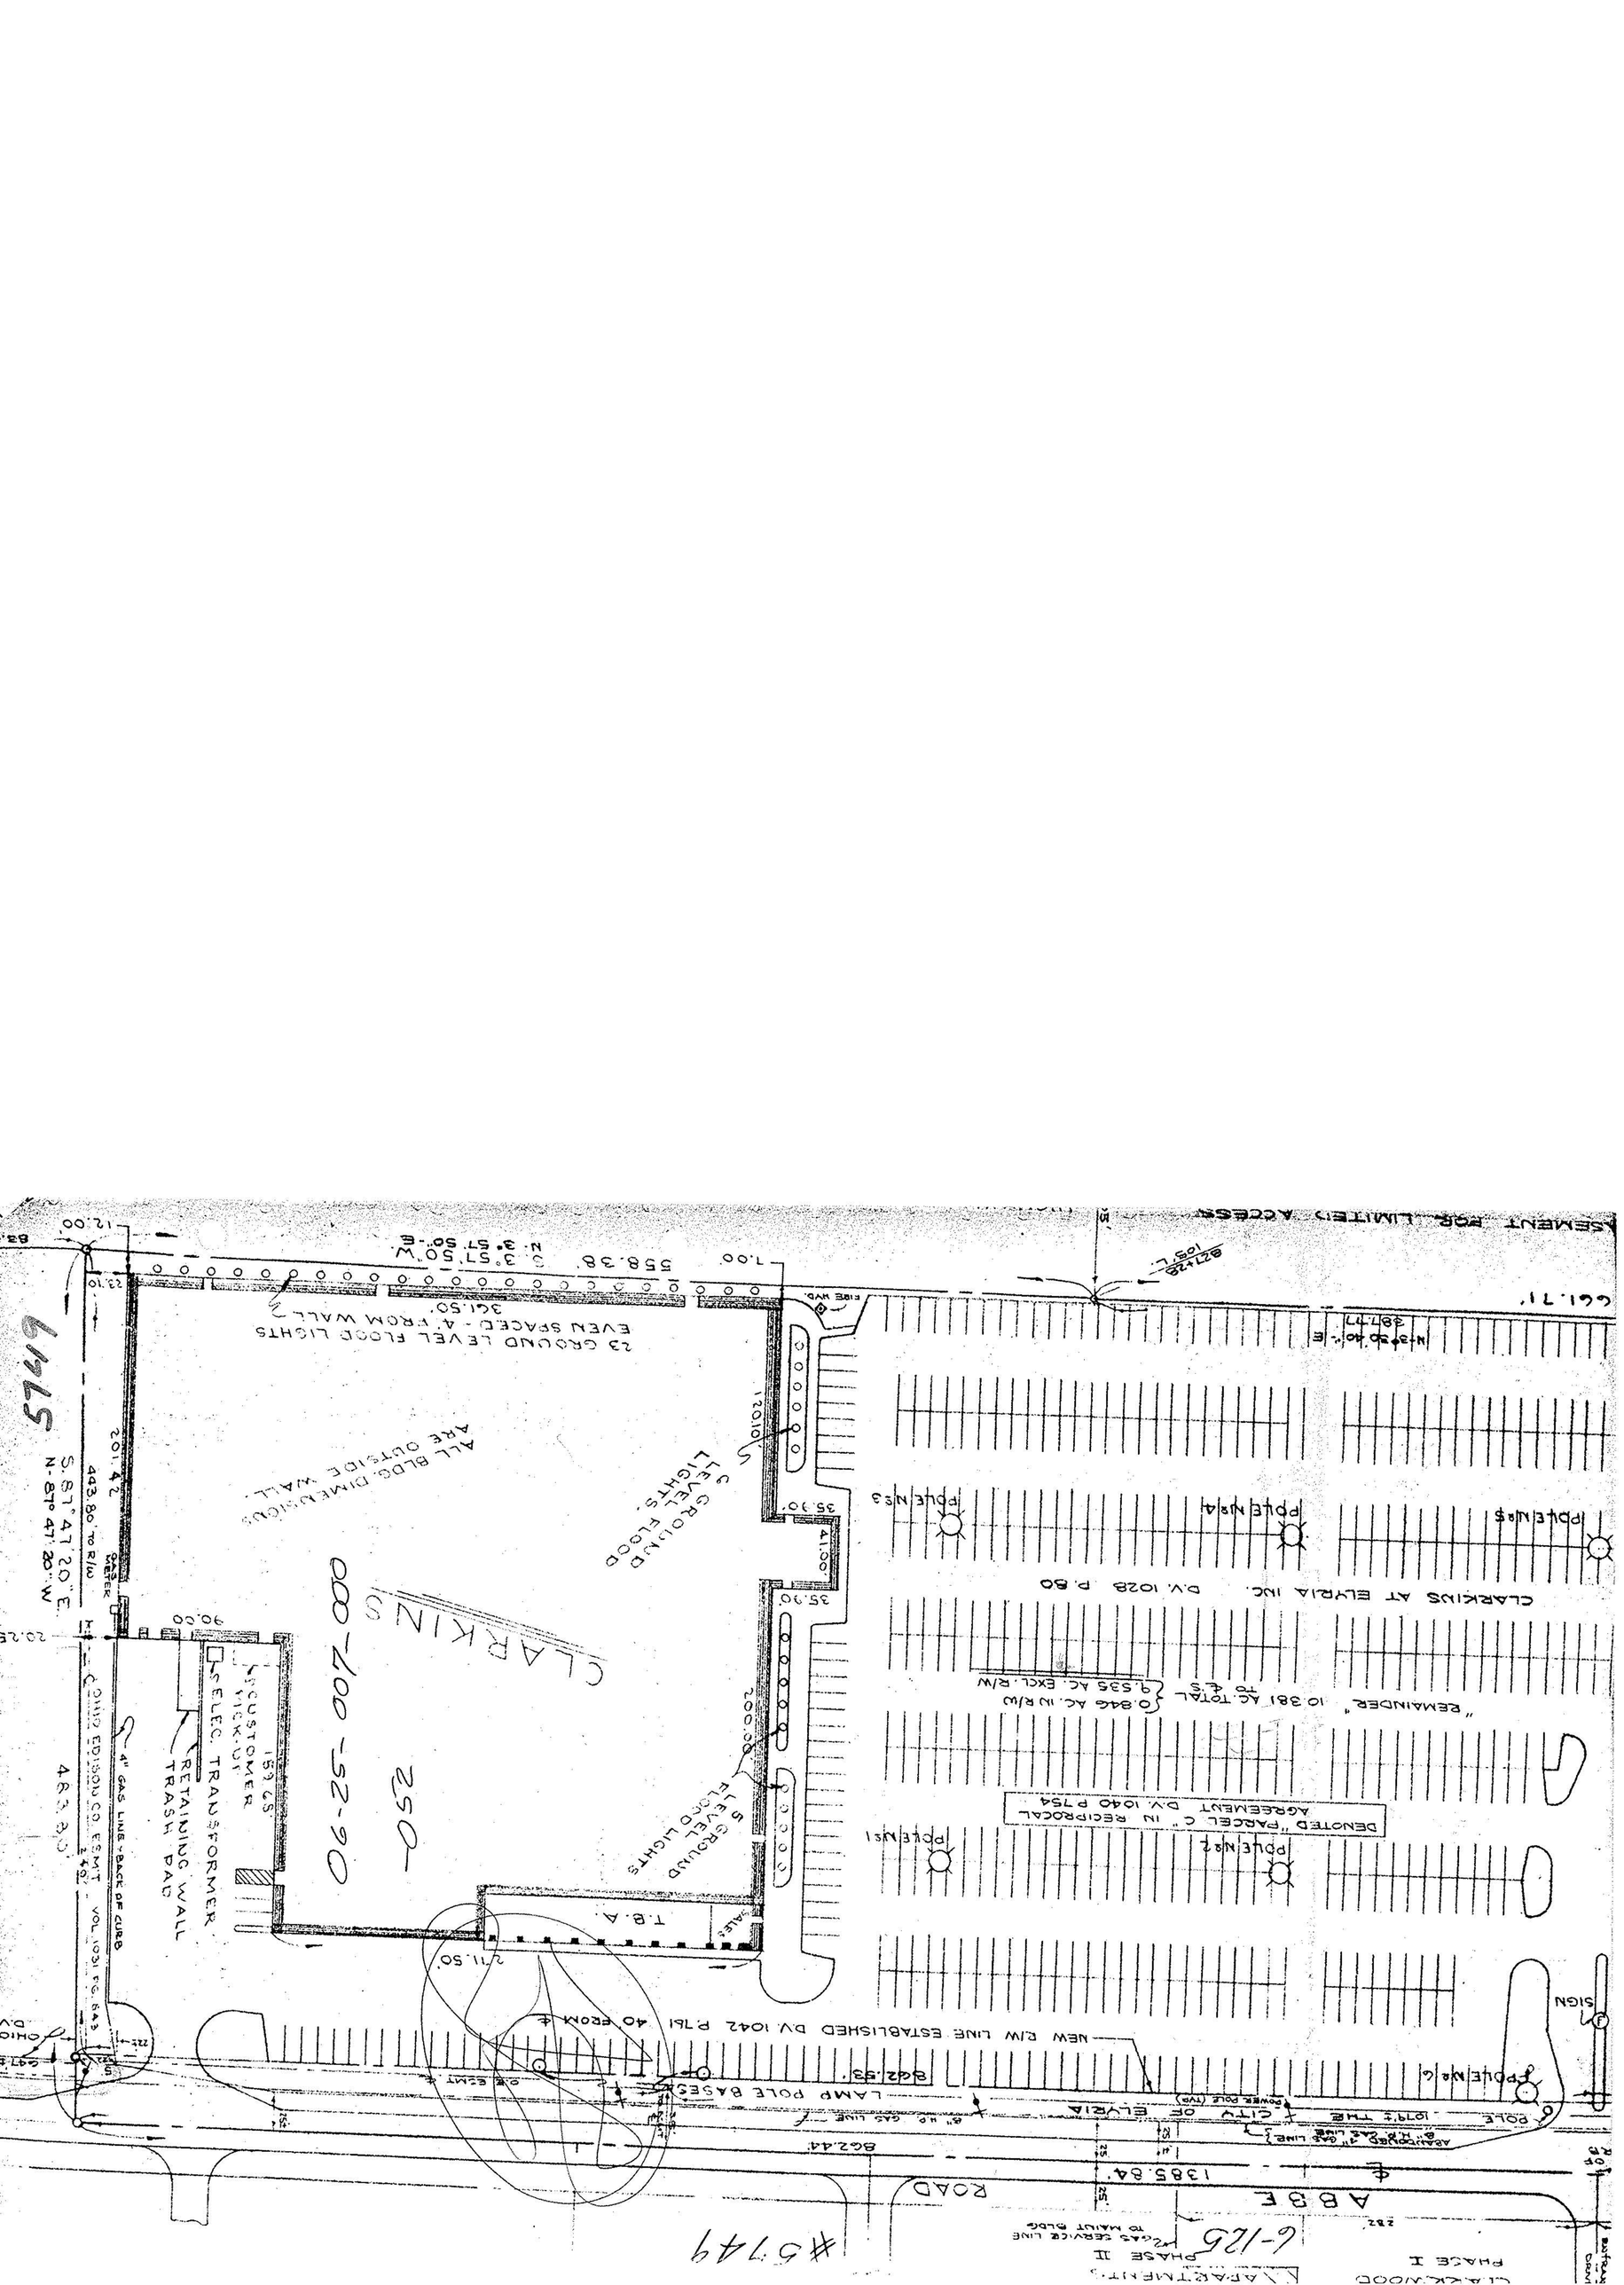

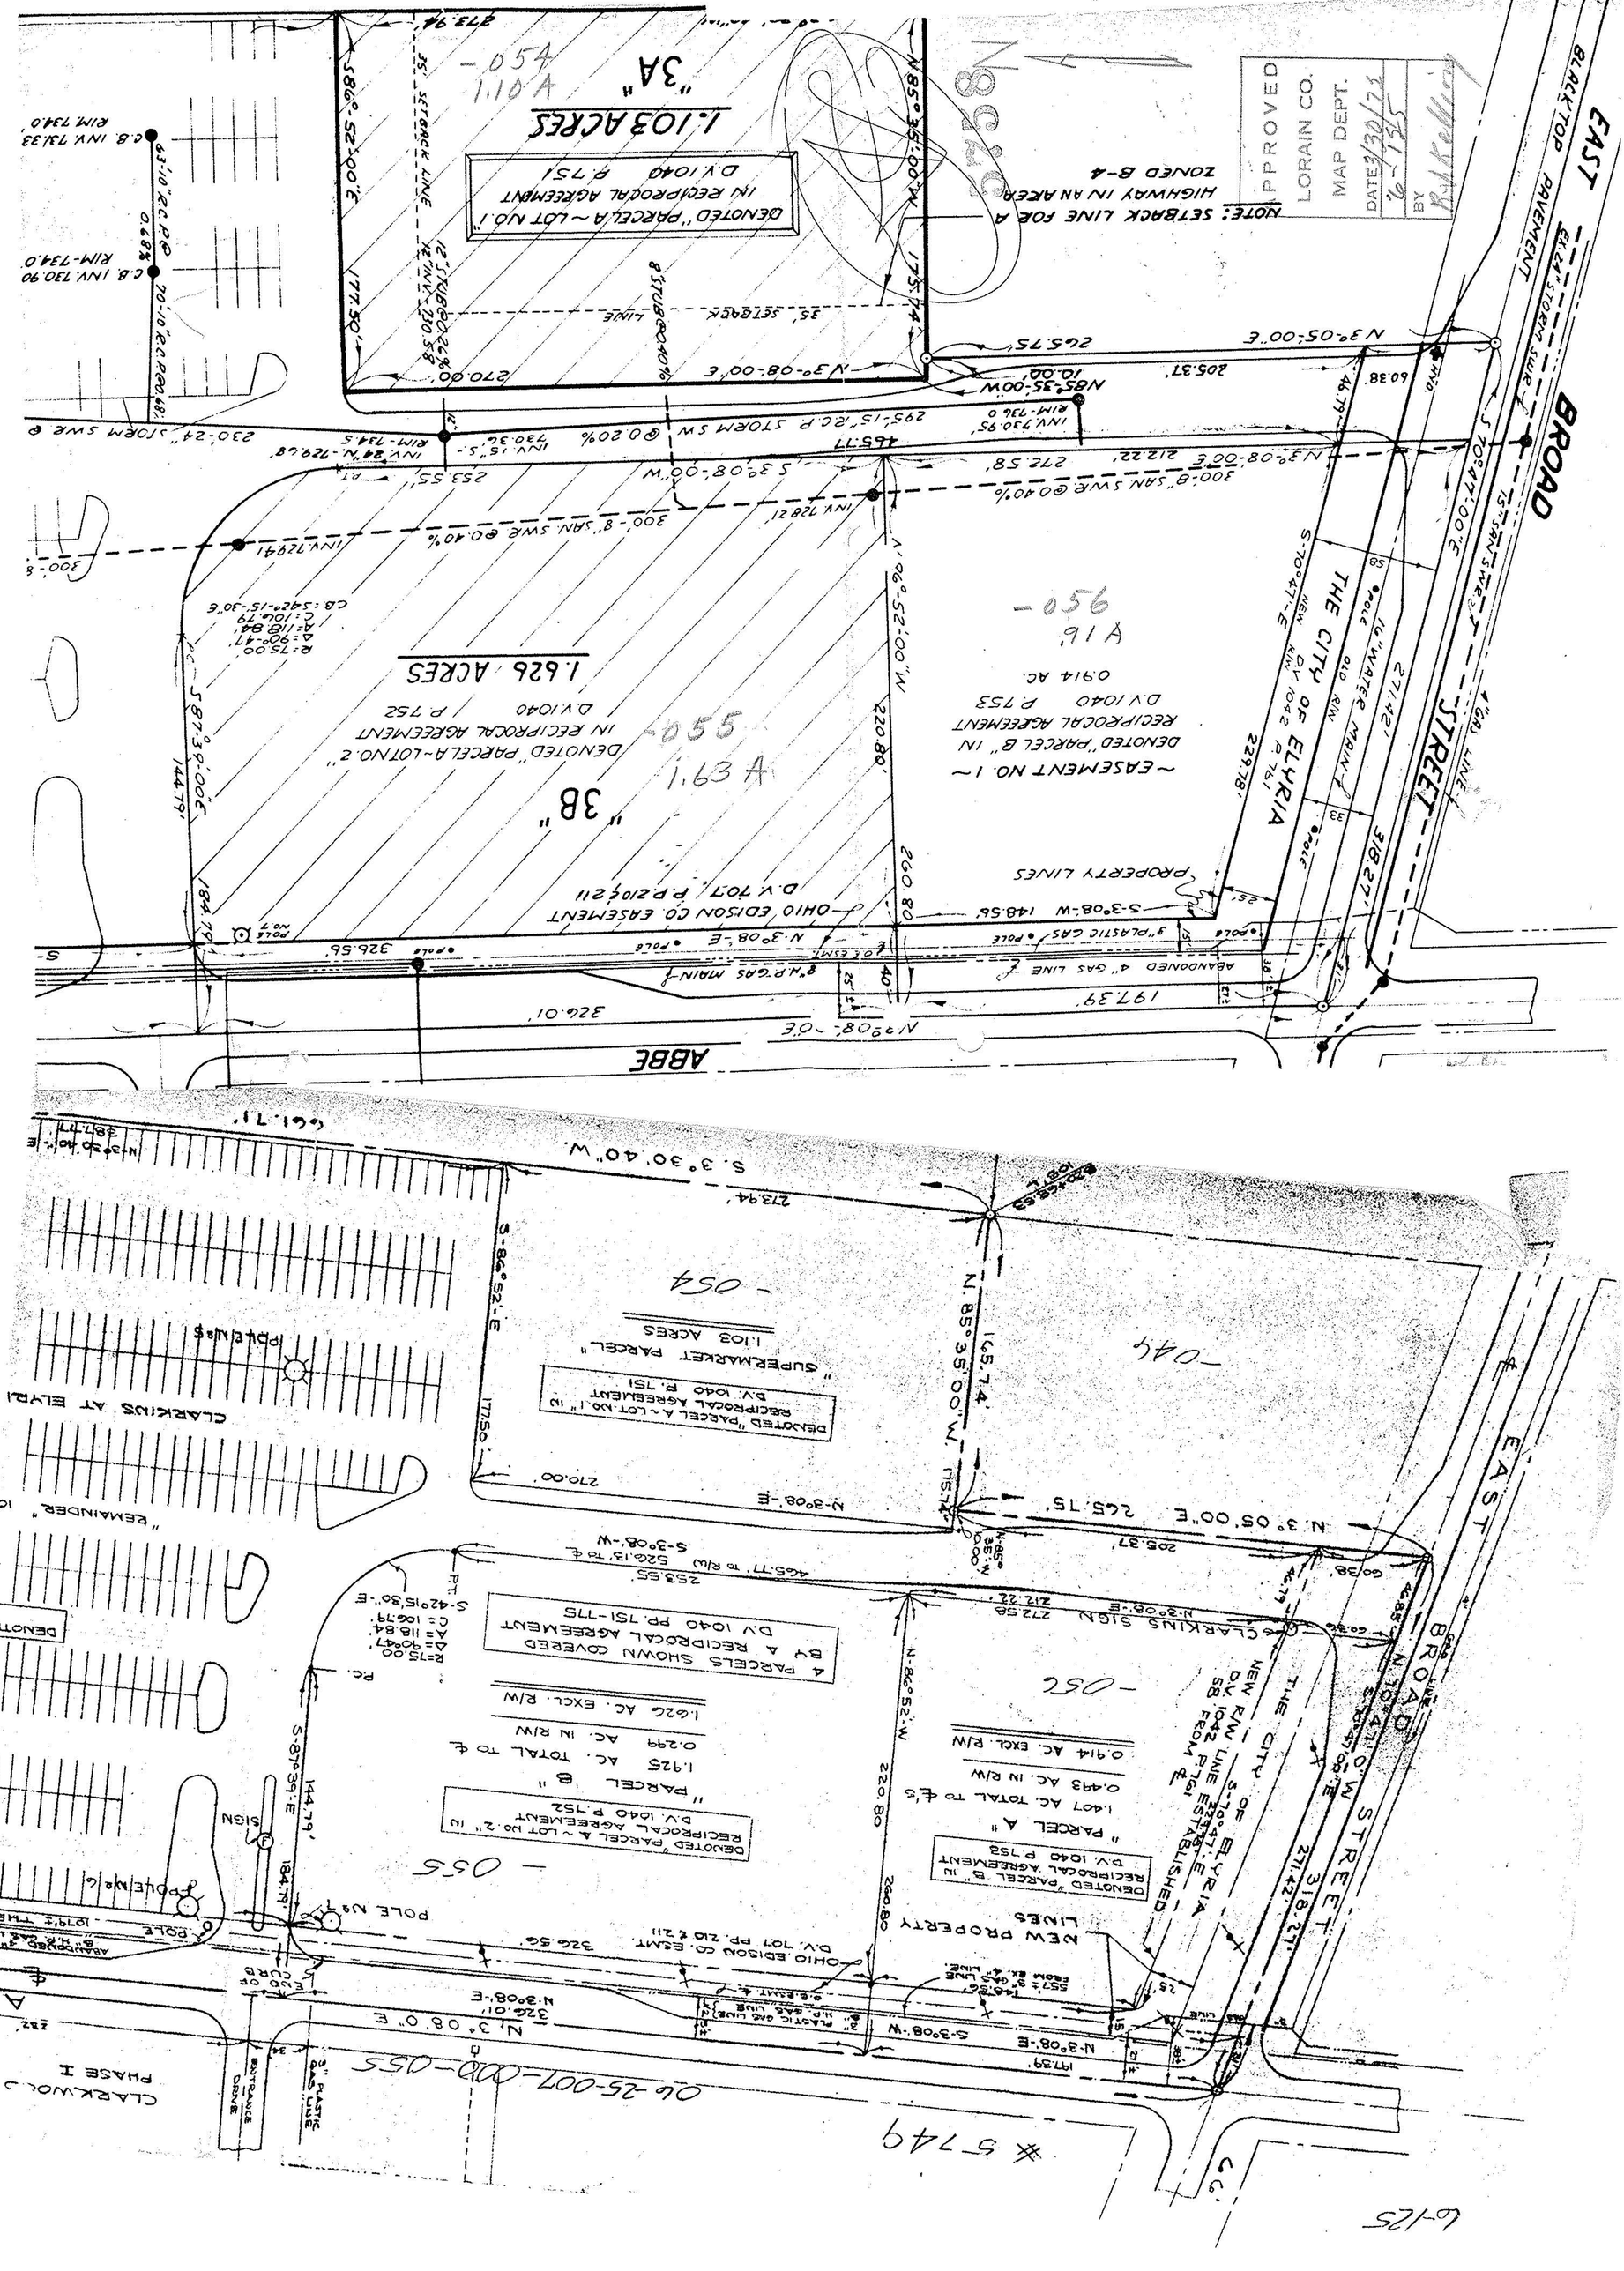
EAST BROAD STREET
BLACKTOP PAVEMENT
BROAD STREET
ABBE
THE CITY OF ELYRIA
DENOTED "PARCEL B" IN RECIPROCAL AGREEMENT D.V. 1040 P. 752
0.914 AC.
~EASEMENT NO. 1~
DENOTED "PARCEL B" IN RECIPROCAL AGREEMENT D.V. 1040 P 753
0.914 AC.
-056
1.91 A
-055
1.63 A
"3B"
1.626 ACRES
DENOTED "PARCEL A-LOT NO. 2" IN RECIPROCAL AGREEMENT D.V. 1040 P 752
-054
1.10 A
"3A"
1.103 ACRES
DENOTED "PARCEL A ~ LOT NO. 1" IN RECIPROCAL AGREEMENT D.V. 1040 P. 751
NOTE: SETBACK LINE FOR A HIGHWAY IN AN AREA ZONED B-4
PROVED LORAIN CO. MAP DEPT. DATE 3/30/16 BY
N 85°-35'-00"W 145.74'
N 3°-05'-00"E 265.75'
N 3°-08'-00"E 270.00'
S 3°-08'-00"W 148.56'
N 3°-08'-00"E 326.01'
N 3°-08'-00"E 197.39'
N 3°-08'-00"E 212.22'
S 3°-08'-00"W 253.55'
S 3°-30'-40"W 213.44'
N 85°-52'-00"W 220.80'
S 85°-52'-00"E 220.80'
S 3°-08'-00"W 318.27'
S 3°-08'-00"W 271.82'
S 3°-08'-00"W 300.00'
S 3°-08'-00"W 197.39'
S 3°-08'-00"W 326.56'
S 3°-08'-00"W 300.00'
S 3°-08'-00"W 300.00'
S 3°-08'-00"W 300.00