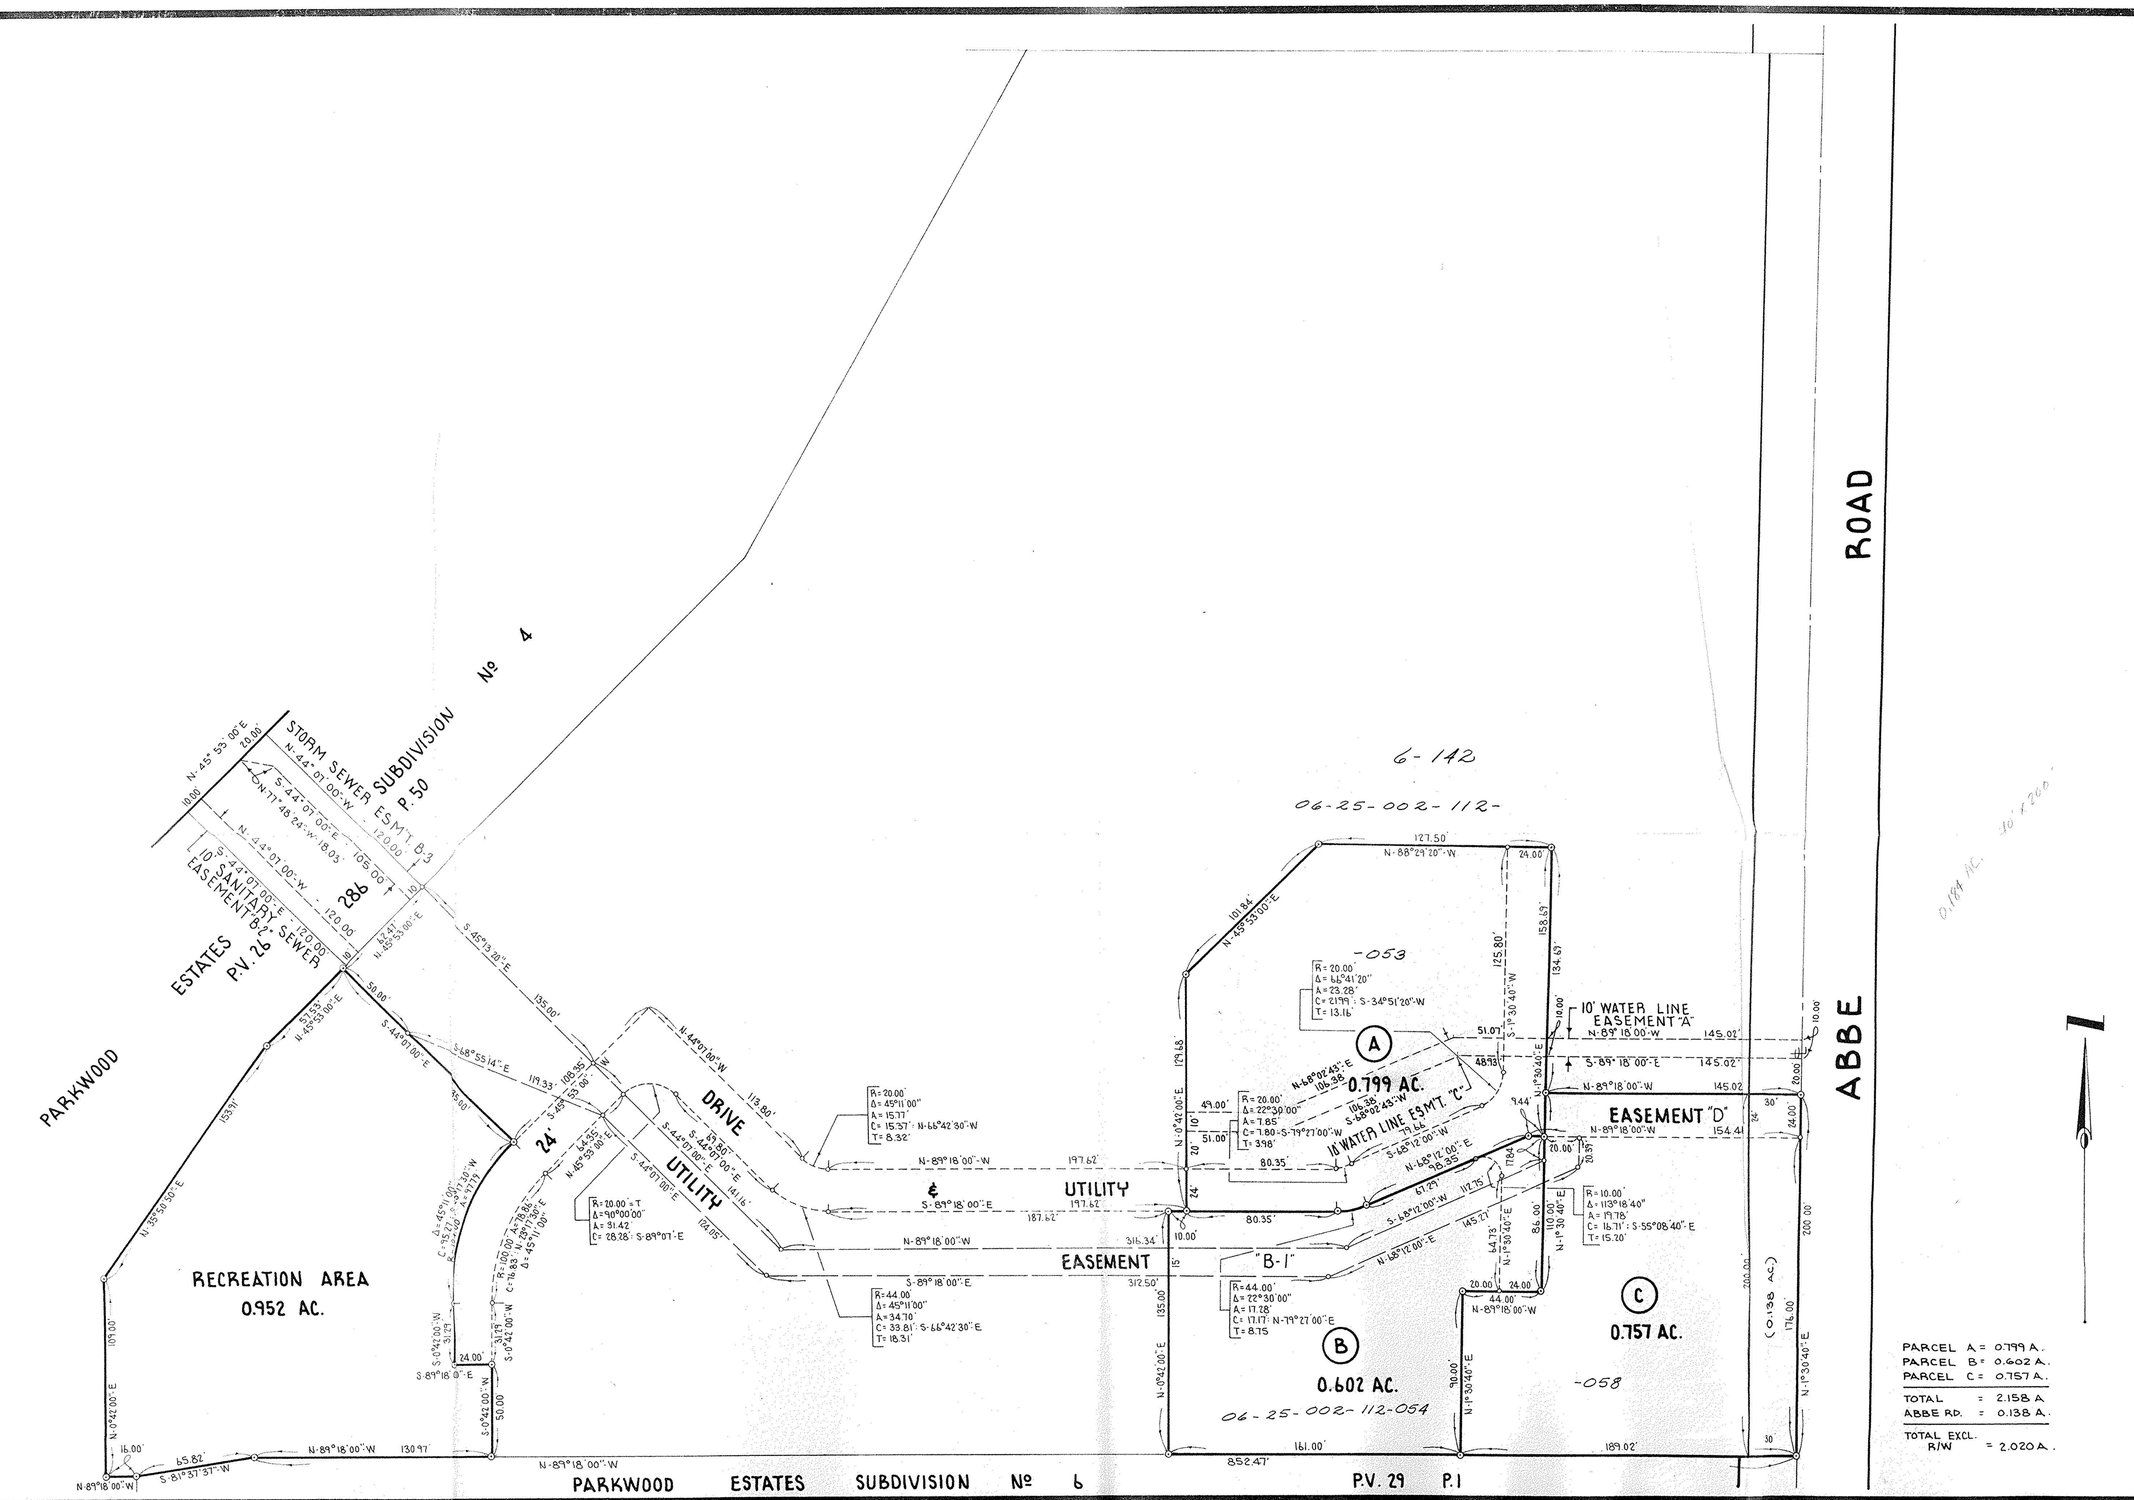


| No. | Date | Description | By |
|---|---|---|---|
| 4. | 6/3/77 | ESMT LABELS | DJL |
| 3. | 11-21-75 | ADD WATER LINE EASEMENTS | RBC |
| 2. | 9-29-75 | ENLARGE PCL. "A" & PCL. "B" | RBC |
| 1. | 9-24-75 | ENLARGE PCL. "A" | RBC |

REVISIONS

PROJECT

# PARCEL & EASEMENT MAP

PART OF ORIGINAL ELYRIA TOWNSHIP LOT Nº 2
EAST OF BLACK RIVER
CITY OF ELYRIA COUNTY OF LORAIN STATE OF OHIO

PREPARED FOR:

Drawn by: RBC
Checked by:
App. by:
Scale: 1" = 40'
Date: SEPT. 15, 1975

KLEINOEDER · SCHMIDT and ASSOCIATES
ENGINEERS — SURVEYORS — CONSULTANTS in LAND PLANNING
ELYRIA - NORWALK - MEDINA OHIO

REFERENCES

SHEET NO. 1 of 4

JOB NO. 6708

Lot-2