PLAT OF J. E. GRAY'S ADDITION TO THE CITY OF ELYRIA. O.

[illegible] by the Council [illegible] plat [illegible] was presented [illegible] the 19th day of [illegible] and found [illegible] original lot 57 west [illegible] and this dedication to public use of the streets and alleys shown thereon accepted.
W. H. Park, Clerk of Council [illegible] President of Council.

[illegible] that at the request of J. E. Gray I have surveyed and platted a part of original lot No. 57 west of Black River. All measurements are in feet and decimals. Glendale Court is at right angles to Furnace Street and 50 [illegible] wide. March 22. 1898.
E. S. Jackson [illegible]

[illegible] J. E. Gray

State of Ohio, Lorain County, ss. On this 19th day of April 1898, personally appeared before me a Notary Public in and for said County and State J. E. Gray who signed and sealed this instrument and acknowledged the signing and sealing thereof to be their [illegible] act and deed.
[illegible] Notary Public [illegible]

Received April 20th 1898 at 3 P.M. Recorded [illegible] 1898 [illegible] Recorder.

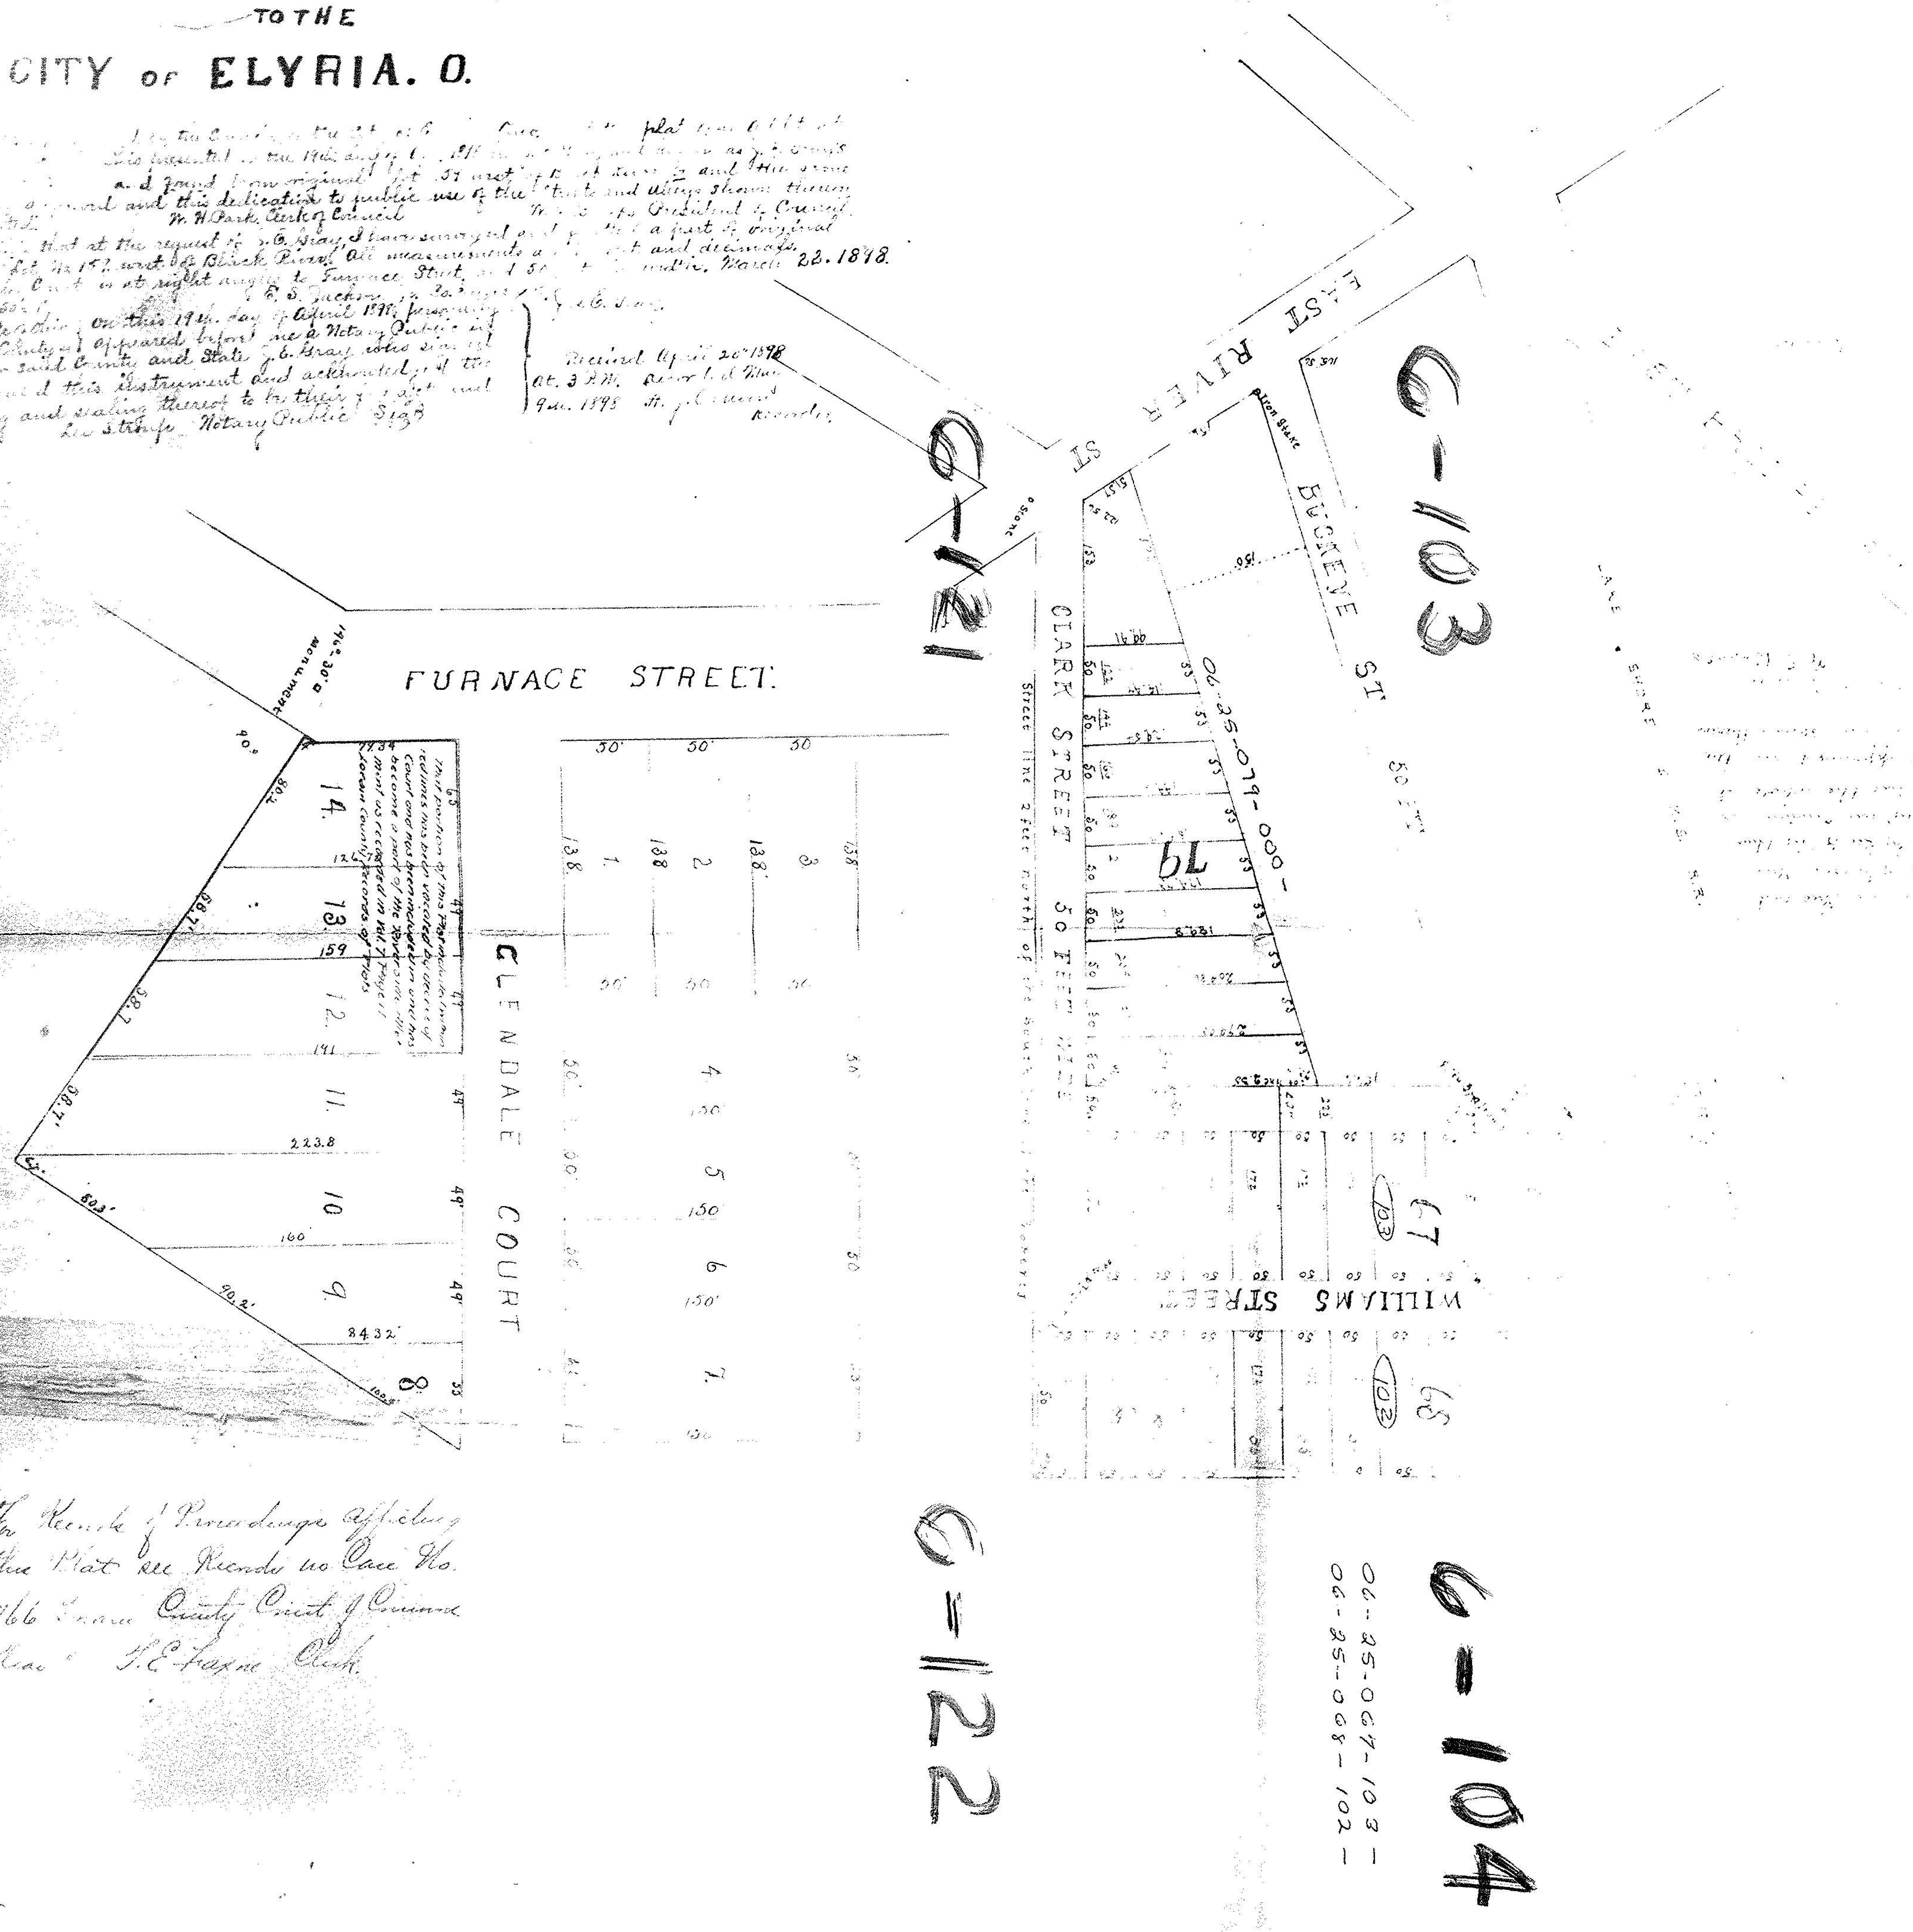

For Records of Proceedings affecting this Plat see Records in Case No. 8766 Lorain County Court of Common Pleas. T. E. Payne Clerk.