06-25-163-000-

#18974

LAUNDON . SIMON . CAHL & ASSOC. INC.
CONSULTING ENGINEERS & SURVEYORS
219 COURT ST. ELYRIA, OHIO 44035

SURVEY FOR:

BOYD CAMERON

Orig. Lot 163	City of ELYRIA	Date OCT. 9, 1987 Scale 1"=40'
Orig. Sec	Village of	Dwn. by R.G.S. Chkd. by C.J.
Tract EAST OF RIVER	County of LORAIN	Job No. 87-1656 F.B. -
Township of ELYRIA	State of OHIO	Printed MAY 24

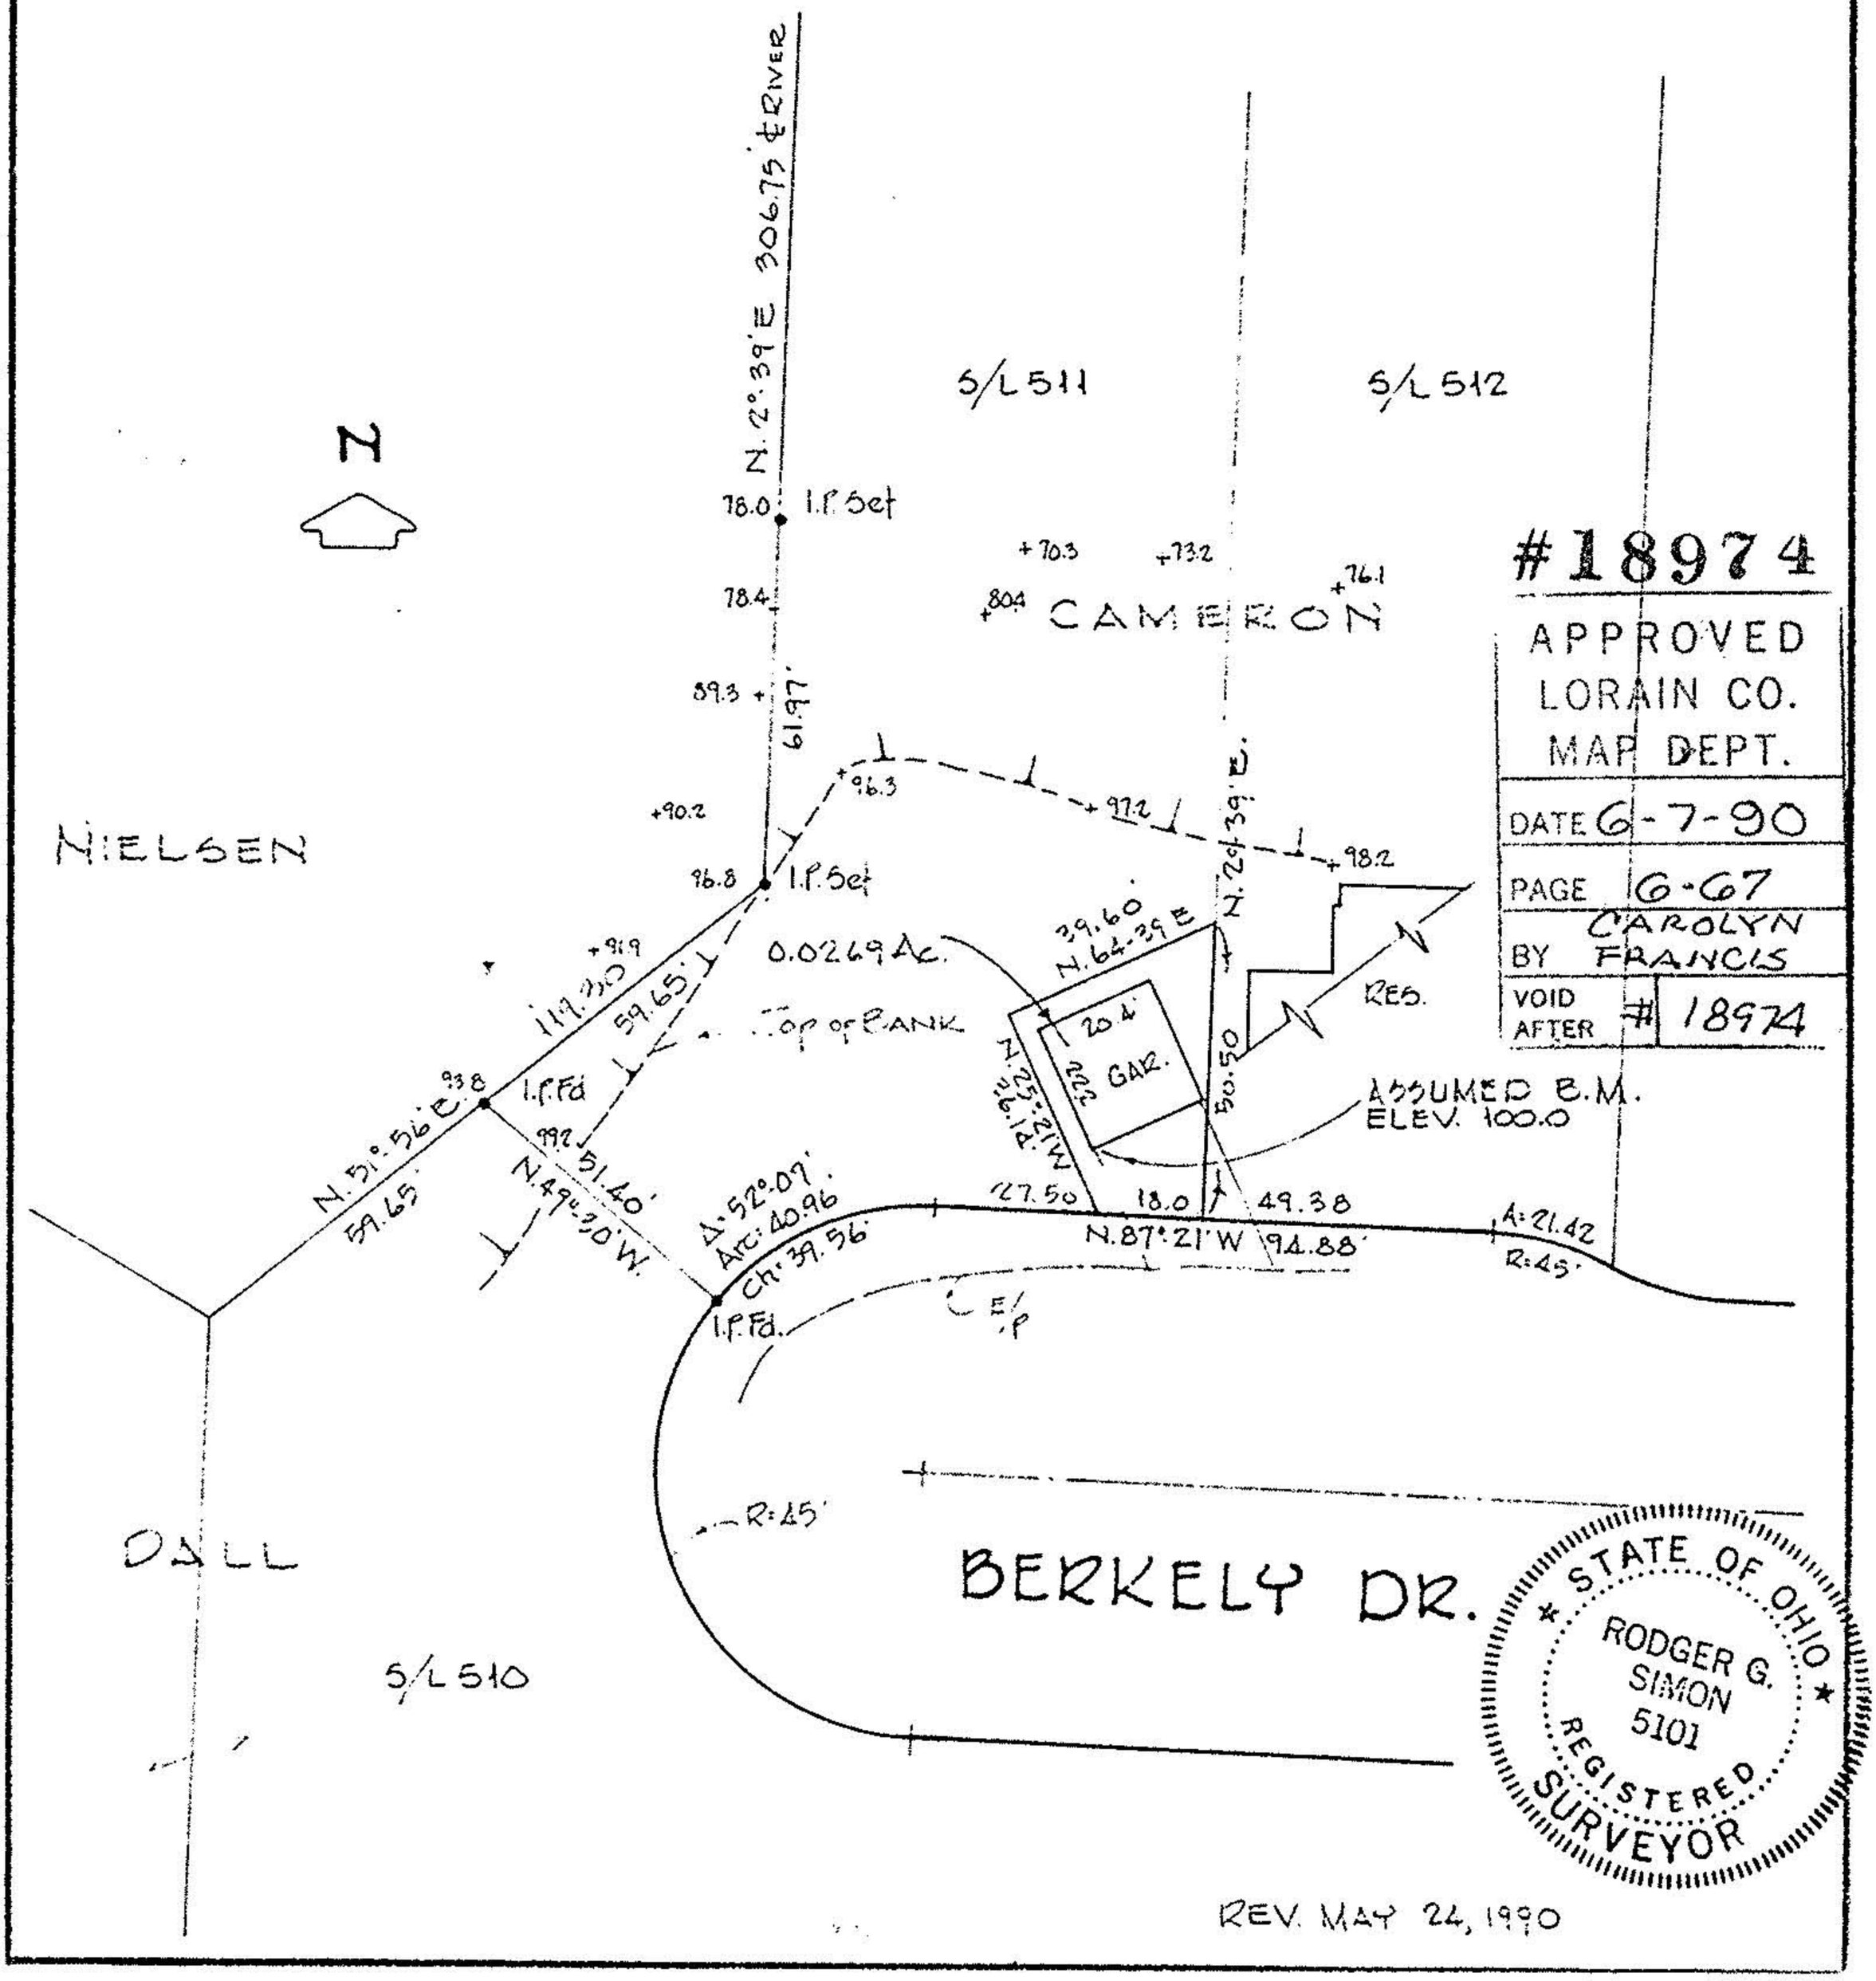

#18974

APPROVED
LORAIN CO.
MAP DEPT.
DATE 6-7-90
PAGE 6-67
BY CAROLYN FRANCIS
VOID AFTER # 18974

STATE OF OHIO
RODGER G. SIMON
5101
REGISTERED SURVEYOR

REV. MAY 24, 1990

6-67