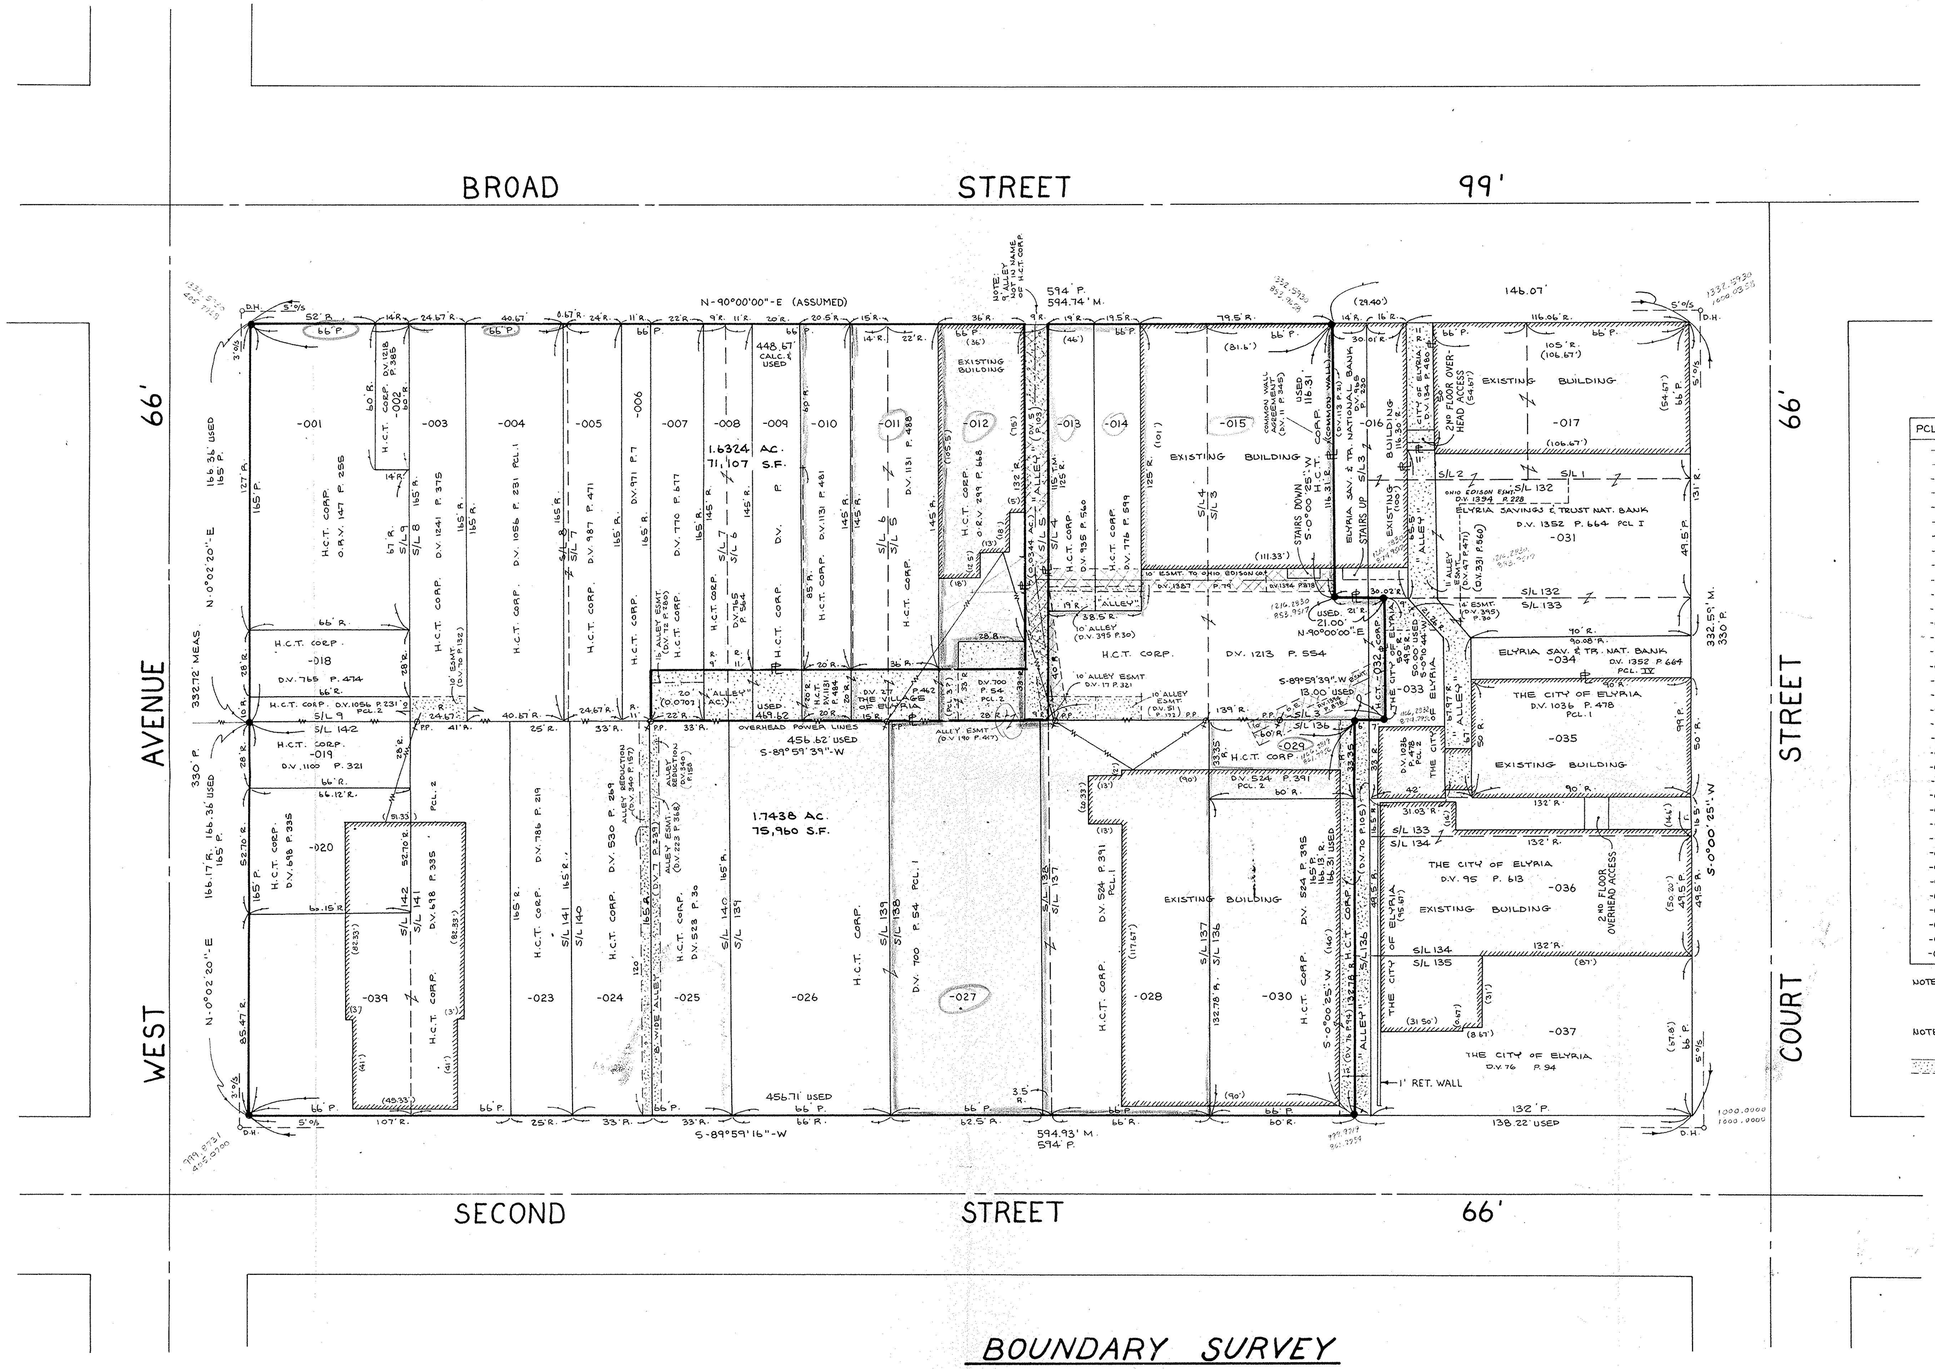

NOTE: BEARING SYSTEM IS ASSUMED.

SCALE: 1" = 30'

0 5 10 20 30 40 50 60 FEET

PCL. NO.	OWNER	REC.
-001	H.C.T. CORP.	O.R.V. 147, P. 255
-002	H.C.T. CORP.	D.V. 1218, P. 385
-003	H.C.T. CORP.	D.V. 1241, P. 375
-004	H.C.T. CORP.	D.V. 1056, P. 231
-005	H.C.T. CORP.	D.V. 987, P. 471
-006	H.C.T. CORP.	D.V. 971, P. 7
-007	H.C.T. CORP.	D.V. 770, P. 677
-008	H.C.T. CORP.	D.V. 765, P. 564
-009	H.C.T. CORP.	D.V. 1131, P. 481
-010	H.C.T. CORP.	D.V. 1131, P. 481&4
-011	H.C.T. CORP.	D.V. 1131, P. 488
-012	H.C.T. CORP.	O.R.V. 299, P. 668
-013	H.C.T. CORP.	D.V. 935, P. 560
-014	H.C.T. CORP.	D.V. 776, P. 599
-015	H.C.T. CORP.	D.V. 1213, P. 554
-016	E.S.T. NATIONAL BANK	D.V. 965, P. 230
-017	E.S.T. NATIONAL BANK	D.V. 1352, P. 664
-018	H.C.T. CORP.	D.V. 765, P. 474
-019	H.C.T. CORP.	D.V. 1100, P. 321
-020	H.C.T. CORP.	D.V. 698, P. 335
-023	H.C.T. CORP.	D.V. 786, P. 219
-024	H.C.T. CORP.	D.V. 530, P. 269
-025	H.C.T. CORP.	D.V. 523, P. 30
-026	H.C.T. CORP.	D.V. 700, P. 54
-027	H.C.T. CORP.	D.V. 700, P. 54
-028	H.C.T. CORP.	D.V. 524, P. 391
-029	H.C.T. CORP.	D.V. 524, P. 391
-030	H.C.T. CORP.	D.V. 524, P. 395
-031	E.S.T. BANK	D.V. 1352, P. 664
-032	H.C.T. CORP.	D.V. 1213, P. 554
-033	CITY OF ELYRIA	D.V. 1036, P. 478
-034	E.S.T. BANK	D.V. 1352, P. 664
-035	CITY OF ELYRIA	D.V. 1036, P. 478
-036	ELYRIA CITY HALL	D.V. 45, P. 613
-037	CITY OF ELYRIA	D.V. 76, P. 94
-039	H.C.T. CORP.	D.V. 698, P. 335

NOTE: P. - PLAT DIMENSION.
R. - RECORDED OR DEED DIMENSION.
( ) - BUILDING DIMENSION.

NOTE: UNDERGROUND UTILITIES HAVE NOT BEEN LOCATED.

DENOTES DRIVE ESMT. OR ALLEY.

19735

APPROVED
LORAIN CO.
MAP DEPT.
DATE 12-30-91
PAGE 6-119
BY CAROLYN FRANCIS
VOID AFTER # 19735

BOUNDARY SURVEY

OF PART OF

ELYRIA TOWNSHIP · ORIGINAL LOT 64

BETWEEN THE RIVER

HEMAN ELY'S ORIGINAL PLAT · P.V. 3, P. 14

CITY OF ELYRIA · COUNTY OF LORAIN

STATE OF OHIO

PREPARED BY:
KS ASSOCIATES INC.
ENGINEERS ~ SURVEYORS

STATE OF OHIO
DAVID L. ELWELL
6333
REGISTERED SURVEYOR

David L. Elwell 11-26-90
DAVID L. ELWELL REG. SURVEYOR NO. 6333

REV. 11-27-90 REV. 6-18-91

90-287