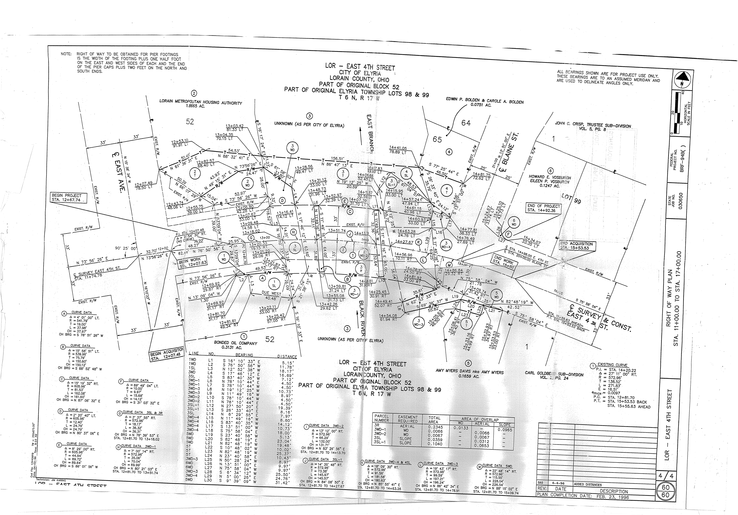

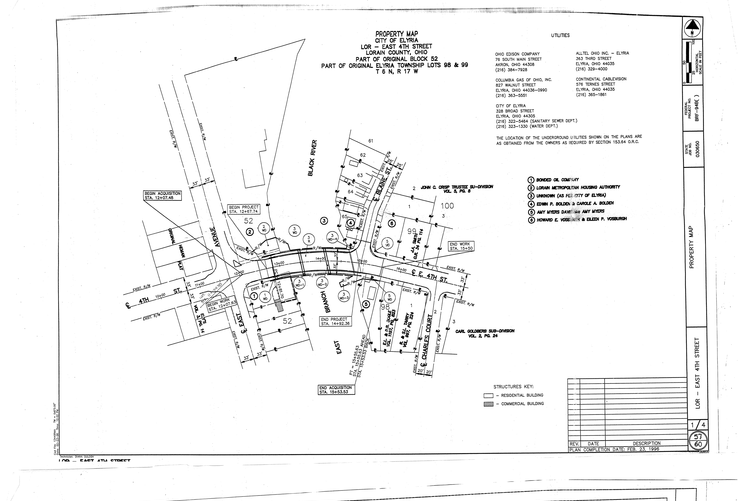

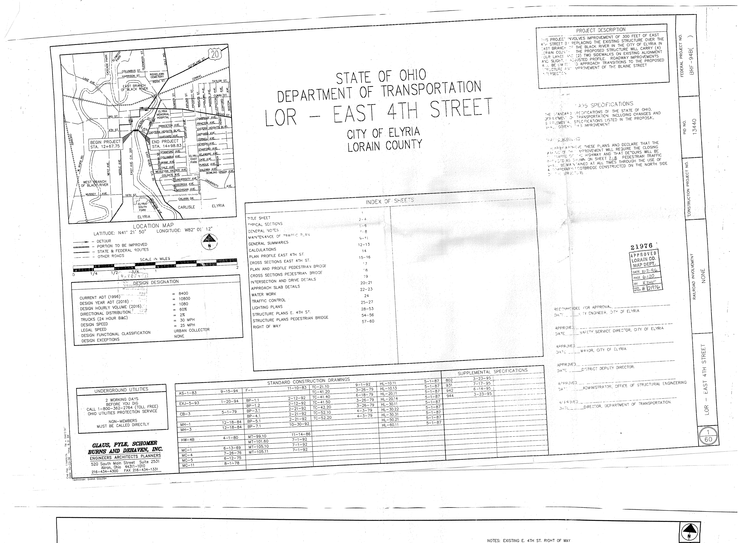

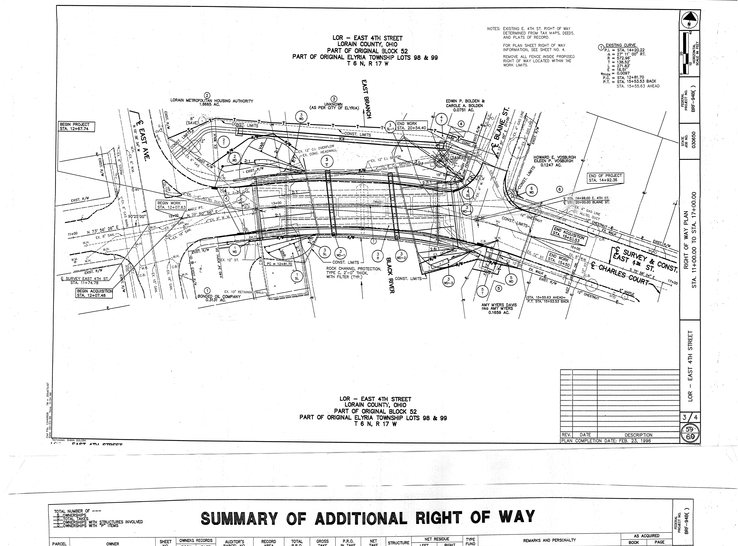

SUMMARY OF ADDITIONAL RIGHT OF WAY

PARCEL	OWNER	SHEET NO.	OWNERS RECORDS BOOK	OWNERS RECORDS PAGE	AUDITOR'S PARCEL NO.	RECORD AREA	TOTAL P.R.O.	GROSS TAKE	P.R.O. IN TAKE	NET TAKE	STRUCTURE	NET REMAIN LEFT	NET REMAIN RIGHT	TYPE TAKE	REMARKS AND PERSONALITY	AS ACQUIRED BOOK	AS ACQUIRED PAGE
1WD	BOSCO OIL COMPANY	4	1162	307	08-28-226-000-020	0.2121 AC.	0 AC.	0.0022 AC.	0 AC.	0.0022 AC.	–	199	0.2099 AC.	–	CALCULATED AREA, PARTIAL TAKING, 10' PAVING SIDE		
1WL		4						0.0022 AC.		0.0022 AC.							
2WD	LORAIN METROPOLITAN HOUSING AUTHORITY	4	1013	397	08-28-252-000-027	1.8855 AC.	0 AC.	0.0257 AC.	0 AC.	0.0257 AC.	–	1.8598 AC.		–	CALCULATED AREA CONSTRUCTION OF TEMPORARY PEDESTRIAN BRIDGE		
2T		4						0.0257 AC.		0.0257 AC.							
3WC	UNKNOWN (AS PER CITY OF ELYRIA)	4	----	----	----	----	0.0174 AC.	0.0174 AC.	0 AC.	0.0174 AC.	–	0		–			
3WC-1		4						0.0174 AC.	0.0174 AC.	0.0000 AC.	–						
3WC-2		4						0.0174 AC.	0 AC.	0.0174 AC.							
3WC-3		4						0.0174 AC.	0 AC.	0.0174 AC.							
3WC-4		4						0.0174 AC.	0.0000 AC.	0.0174 AC.							
3R		4				TOTAL	0.0174 AC.	0.0394 AC.		0.0394 AC.					CONSTRUCTION OF TEMPORARY PEDESTRIAN BRIDGE		
3WL		4						0.0394 AC.		0.0394 AC.							
3TL1		4						0.0394 AC.		0.0394 AC.							
3T		4						0.0178 AC.		0.0178 AC.							
4DL	EDWIN P. BOLDEN AND CAROLE A. BOLDEN	4	1201	577	08-28-228-000-020	0.0781 AC.	0 AC.	0.0012 AC.	0 AC.	0.0012 AC.	–		0.0769 AC.	–	CALCULATED AREA CONSTRUCTION OF TEMPORARY PEDESTRIAN BRIDGE		
4WL		4						0.0012 AC.		0.0012 AC.							
5WC	ANY MYERS DAVID VAN ANY MYERS	4	DLR. 561	728	08-28-228-121-021	0.1558 AC.	0 AC.	0.0024 AC.	0 AC.	0.0024 AC.	–		0.1535 AC.	–	CALCULATED AREA DRIVE RECONSTRUCTION		
5T		4						0.0008 AC.		0.0008 AC.							
6WD	HOWARD E. HOGUETON & ELLEN K. HOGUETON	4	908	907	08-28-284-000-002	0.1247 AC.	0 AC.	0.0035 AC.	0 AC.	0.0035 AC.	–		0.1212 AC.	–	CALCULATED AREA		

NOTE: LIGHT AS CROSSHATCHED ARE TEMPORARY EASEMENTS ADJACENT FOR THE PURPOSE OF CONSTRUCTION TO BE USED FOR THE DURATION OF CONSTRUCTION ONLY. ALL DISTURBED AREAS SHALL BE RESTORED TO THEIR ORIGINAL CONDITION OR BETTER. THE STANDARD SEAL OF REGISTERED SURVEYOR IS NOT REQUIRED HEREWITH.

NOTE: ALL TEMPORARY PARCELS TO BE OF 10 WORKING DURATION.

REVISION DATE
DATE OF COMPLETION FEB. 23, 1998

SUMMARY OF ADDITIONAL RIGHT OF WAY
LOR – EAST 4TH STREET
2 / 4

P.P. NO.	04-28-252-000-027
Or 26-052-00.00-027	
SPLIT #	
DATE OF SURVEY	21976
MAP PAGE	4-1160
SURVEYOR	JAMES E. RAMUP