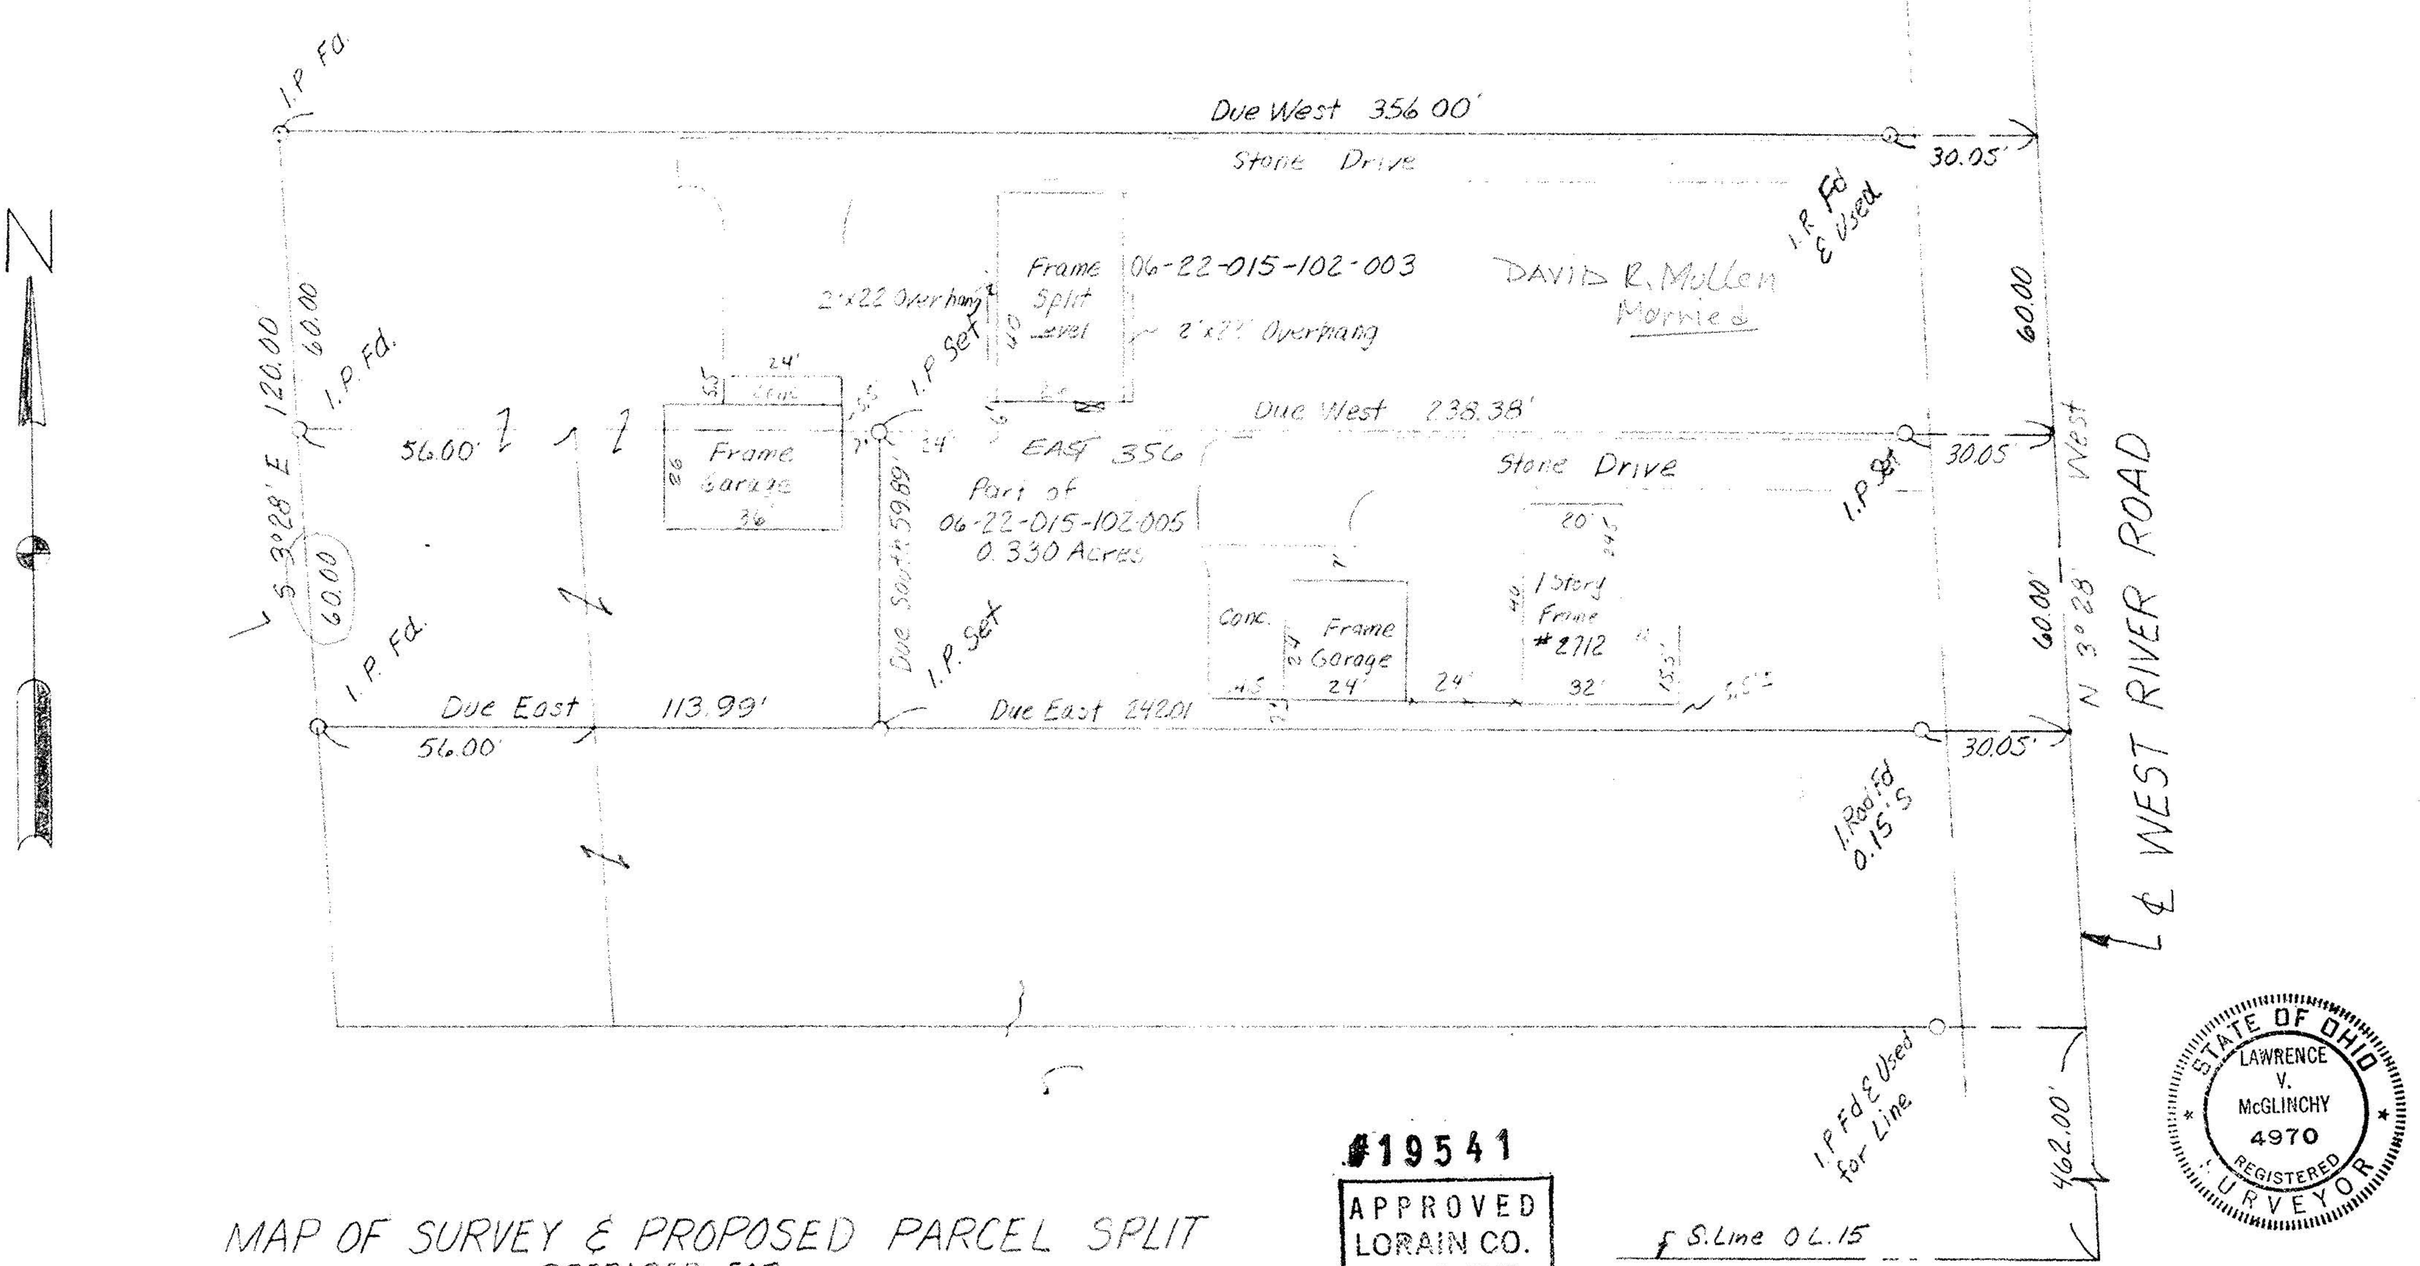

MAP OF SURVEY & PROPOSED PARCEL SPLIT

PREPARED FOR

DAVID R. MULLEN

PART OF ORIGINAL ELYRIA TOWNSHIP LOT NO. 15, BURRELL & DAY TRACT, NOW IN CITY OF ELYRIA, LORAIN COUNTY, OHIO

#19541

APPROVED
LORAIN CO.
MAP DEPT.
DATE 10-8-91
PAGE 6-10
BY T. McMain
VOID
19541

STATE OF OHIO
LAWRENCE
V.
McGLINCHY
4970
REGISTERED
SURVEYOR

McGLINCHY AND ASSOCIATES

PROFESSIONAL ENGINEERS AND SURVEYORS

625 North Woodhill Drive Amherst, Ohio

SCALE: 1" = 30' DRAWN BY: L.V. McGlinchy

DATE: 4/13/91 JOB NO: 9188B

Rev. 6/30/91