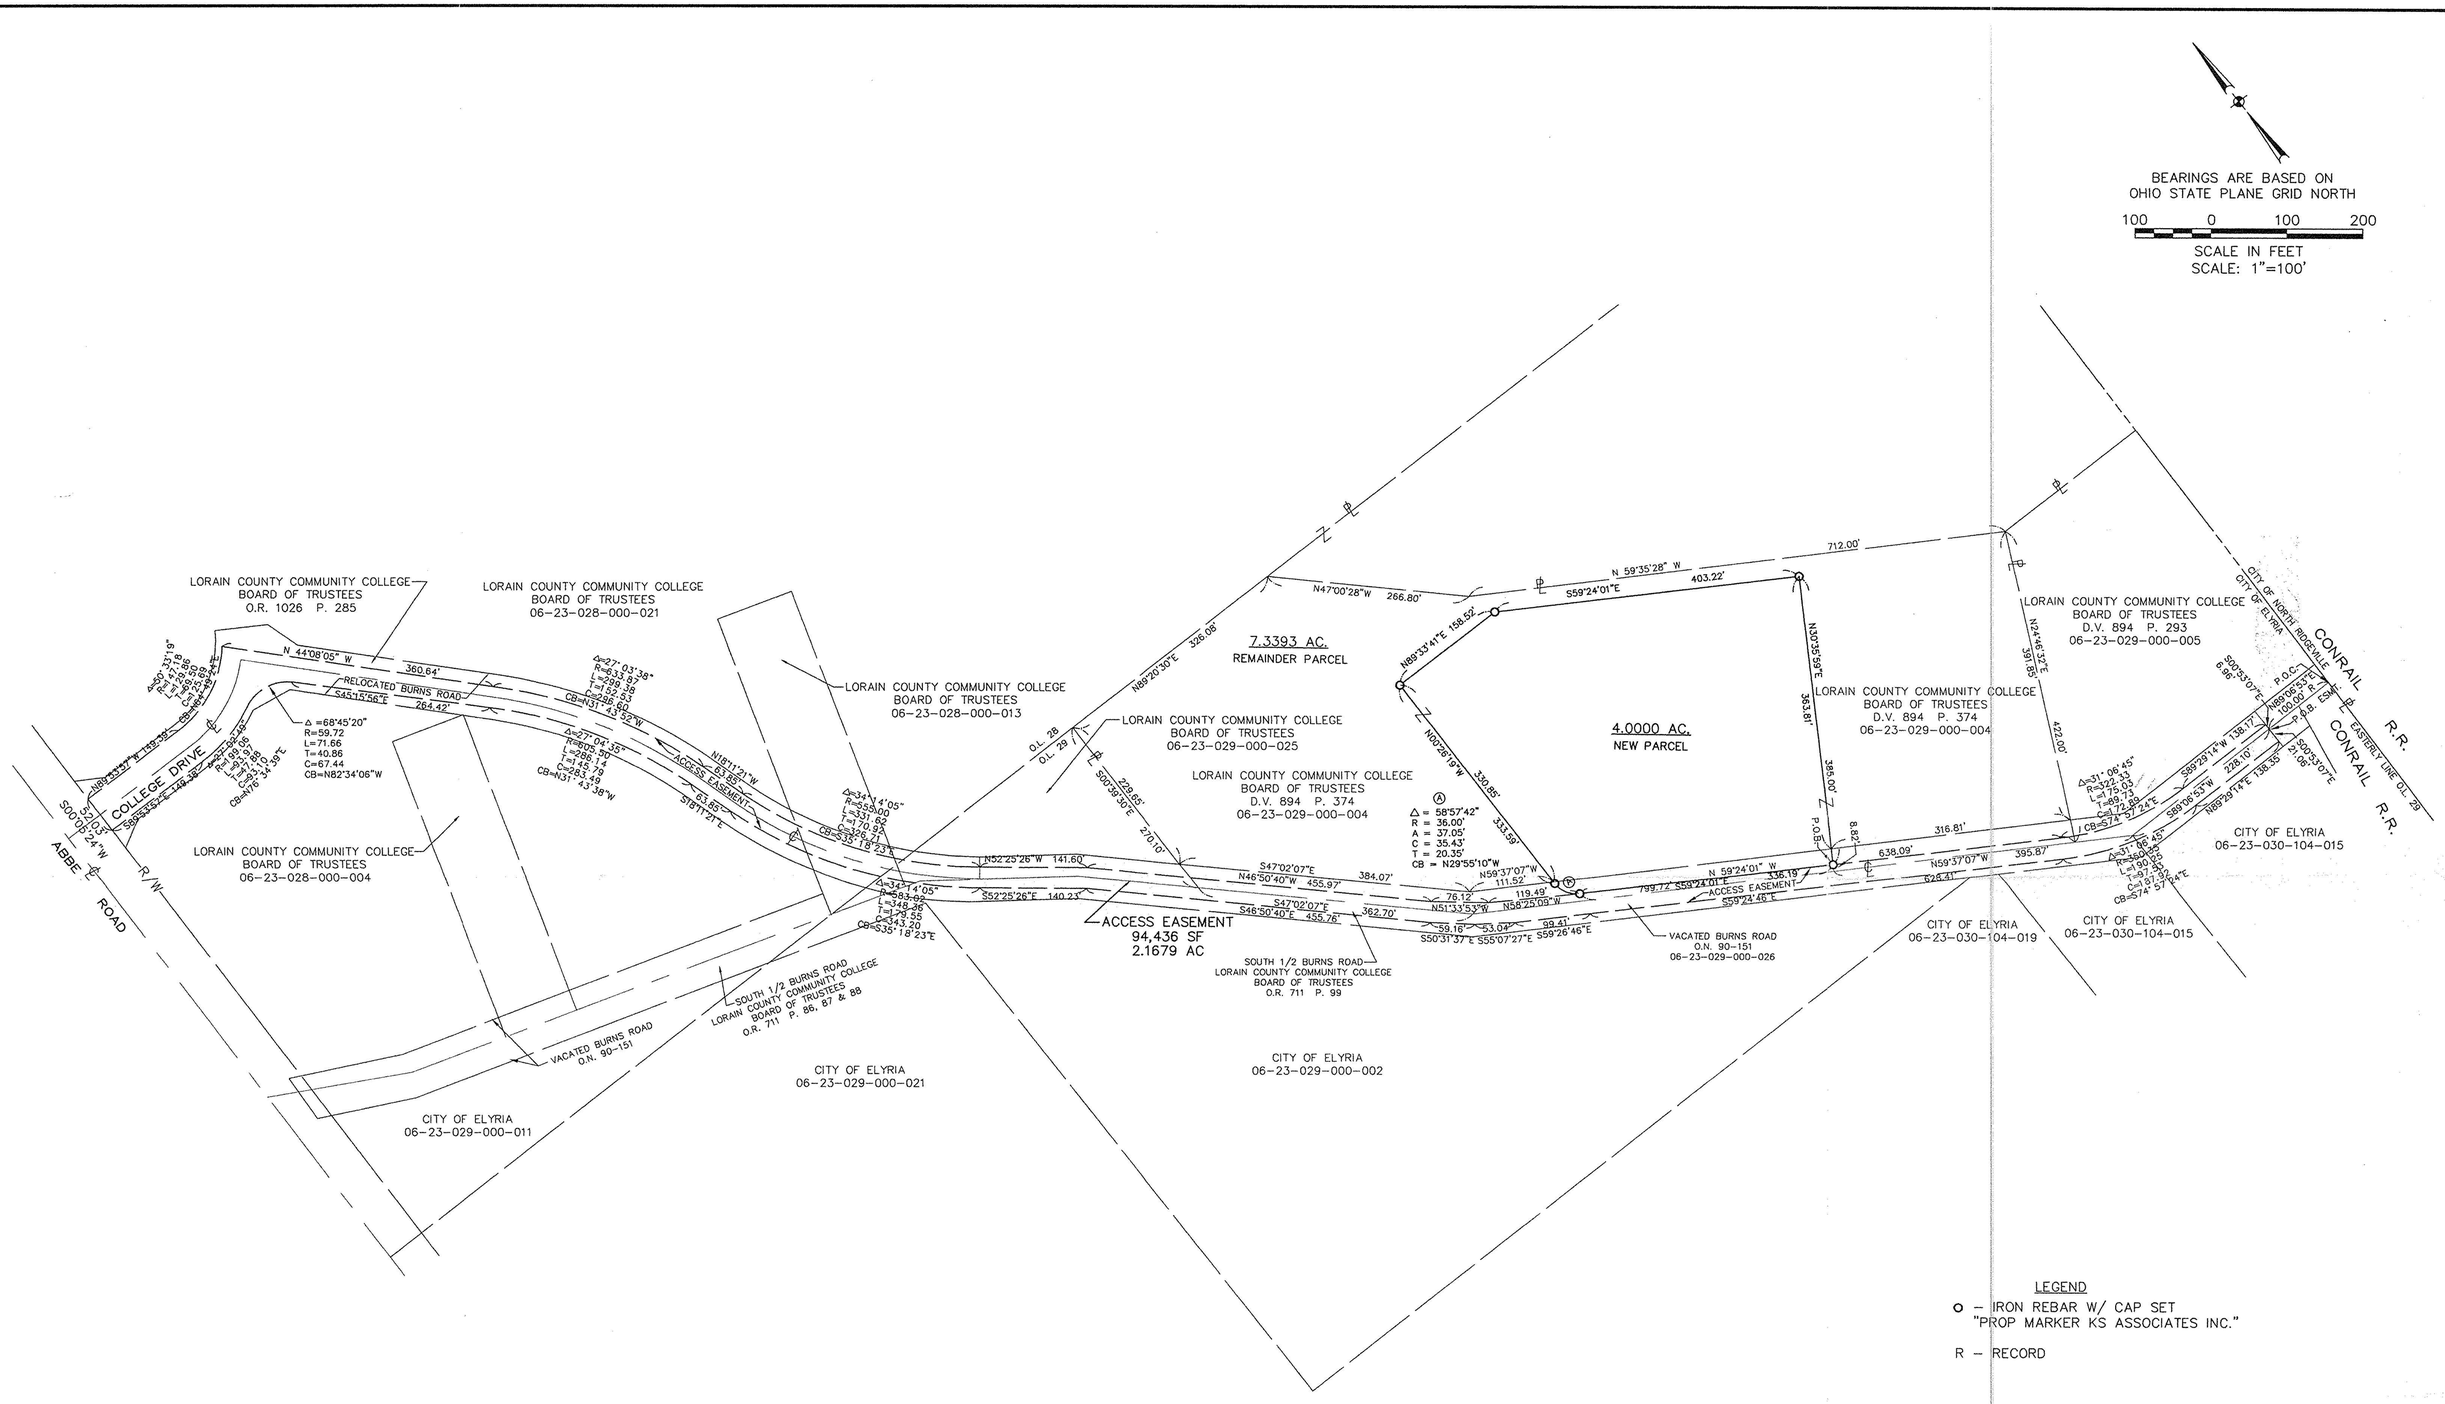

LEGEND

O – IRON REBAR W/ CAP SET
"PROP MARKER KS ASSOCIATES INC."

R – RECORD

NOTES:

1. ALL BEARINGS & DISTANCES SHOWN HEREON ARE CALCULATED UNLESS INDICATED OTHERWISE.

Mark A. Yeager 6-30-99
MARK A. YEAGER DATE
PROFESSIONAL SURVEYOR NO. 7289

STATE OF OHIO
MARK ALLEN YEAGER
S-7289
REGISTERED
PROFESSIONAL SURVEYOR

DATE: 05-27-99
DRAWN BY: VY
CH'D BY:
F.B.
DWG. NAME: 98260\0-SURV03

REVISIONS	
06-30-99	BEARINGS & DISTANCES ADDED TO REMAINDER PARCEL

SURVEY MAP

PART OF ORIGINAL ELYRIA TOWNSHIP LOT NO. 28 & 29
BRACE TRACT
CITY OF ELYRIA * COUNTY OF LORAIN * STATE OF OHIO

KS ASSOCIATES, INC.
ENGINEERS/SURVEYORS
424 Middle Avenue
P.O. Box 89
Elyria, Ohio 44036
PHONE (440) 322-6317 * FAX: (440) 284-0623

ENGINEERS/SURVEYORS KS ASSOCIATES INCORPORATED

SHEET 1 OF 1
JOB NO. 98260