10-329

38505

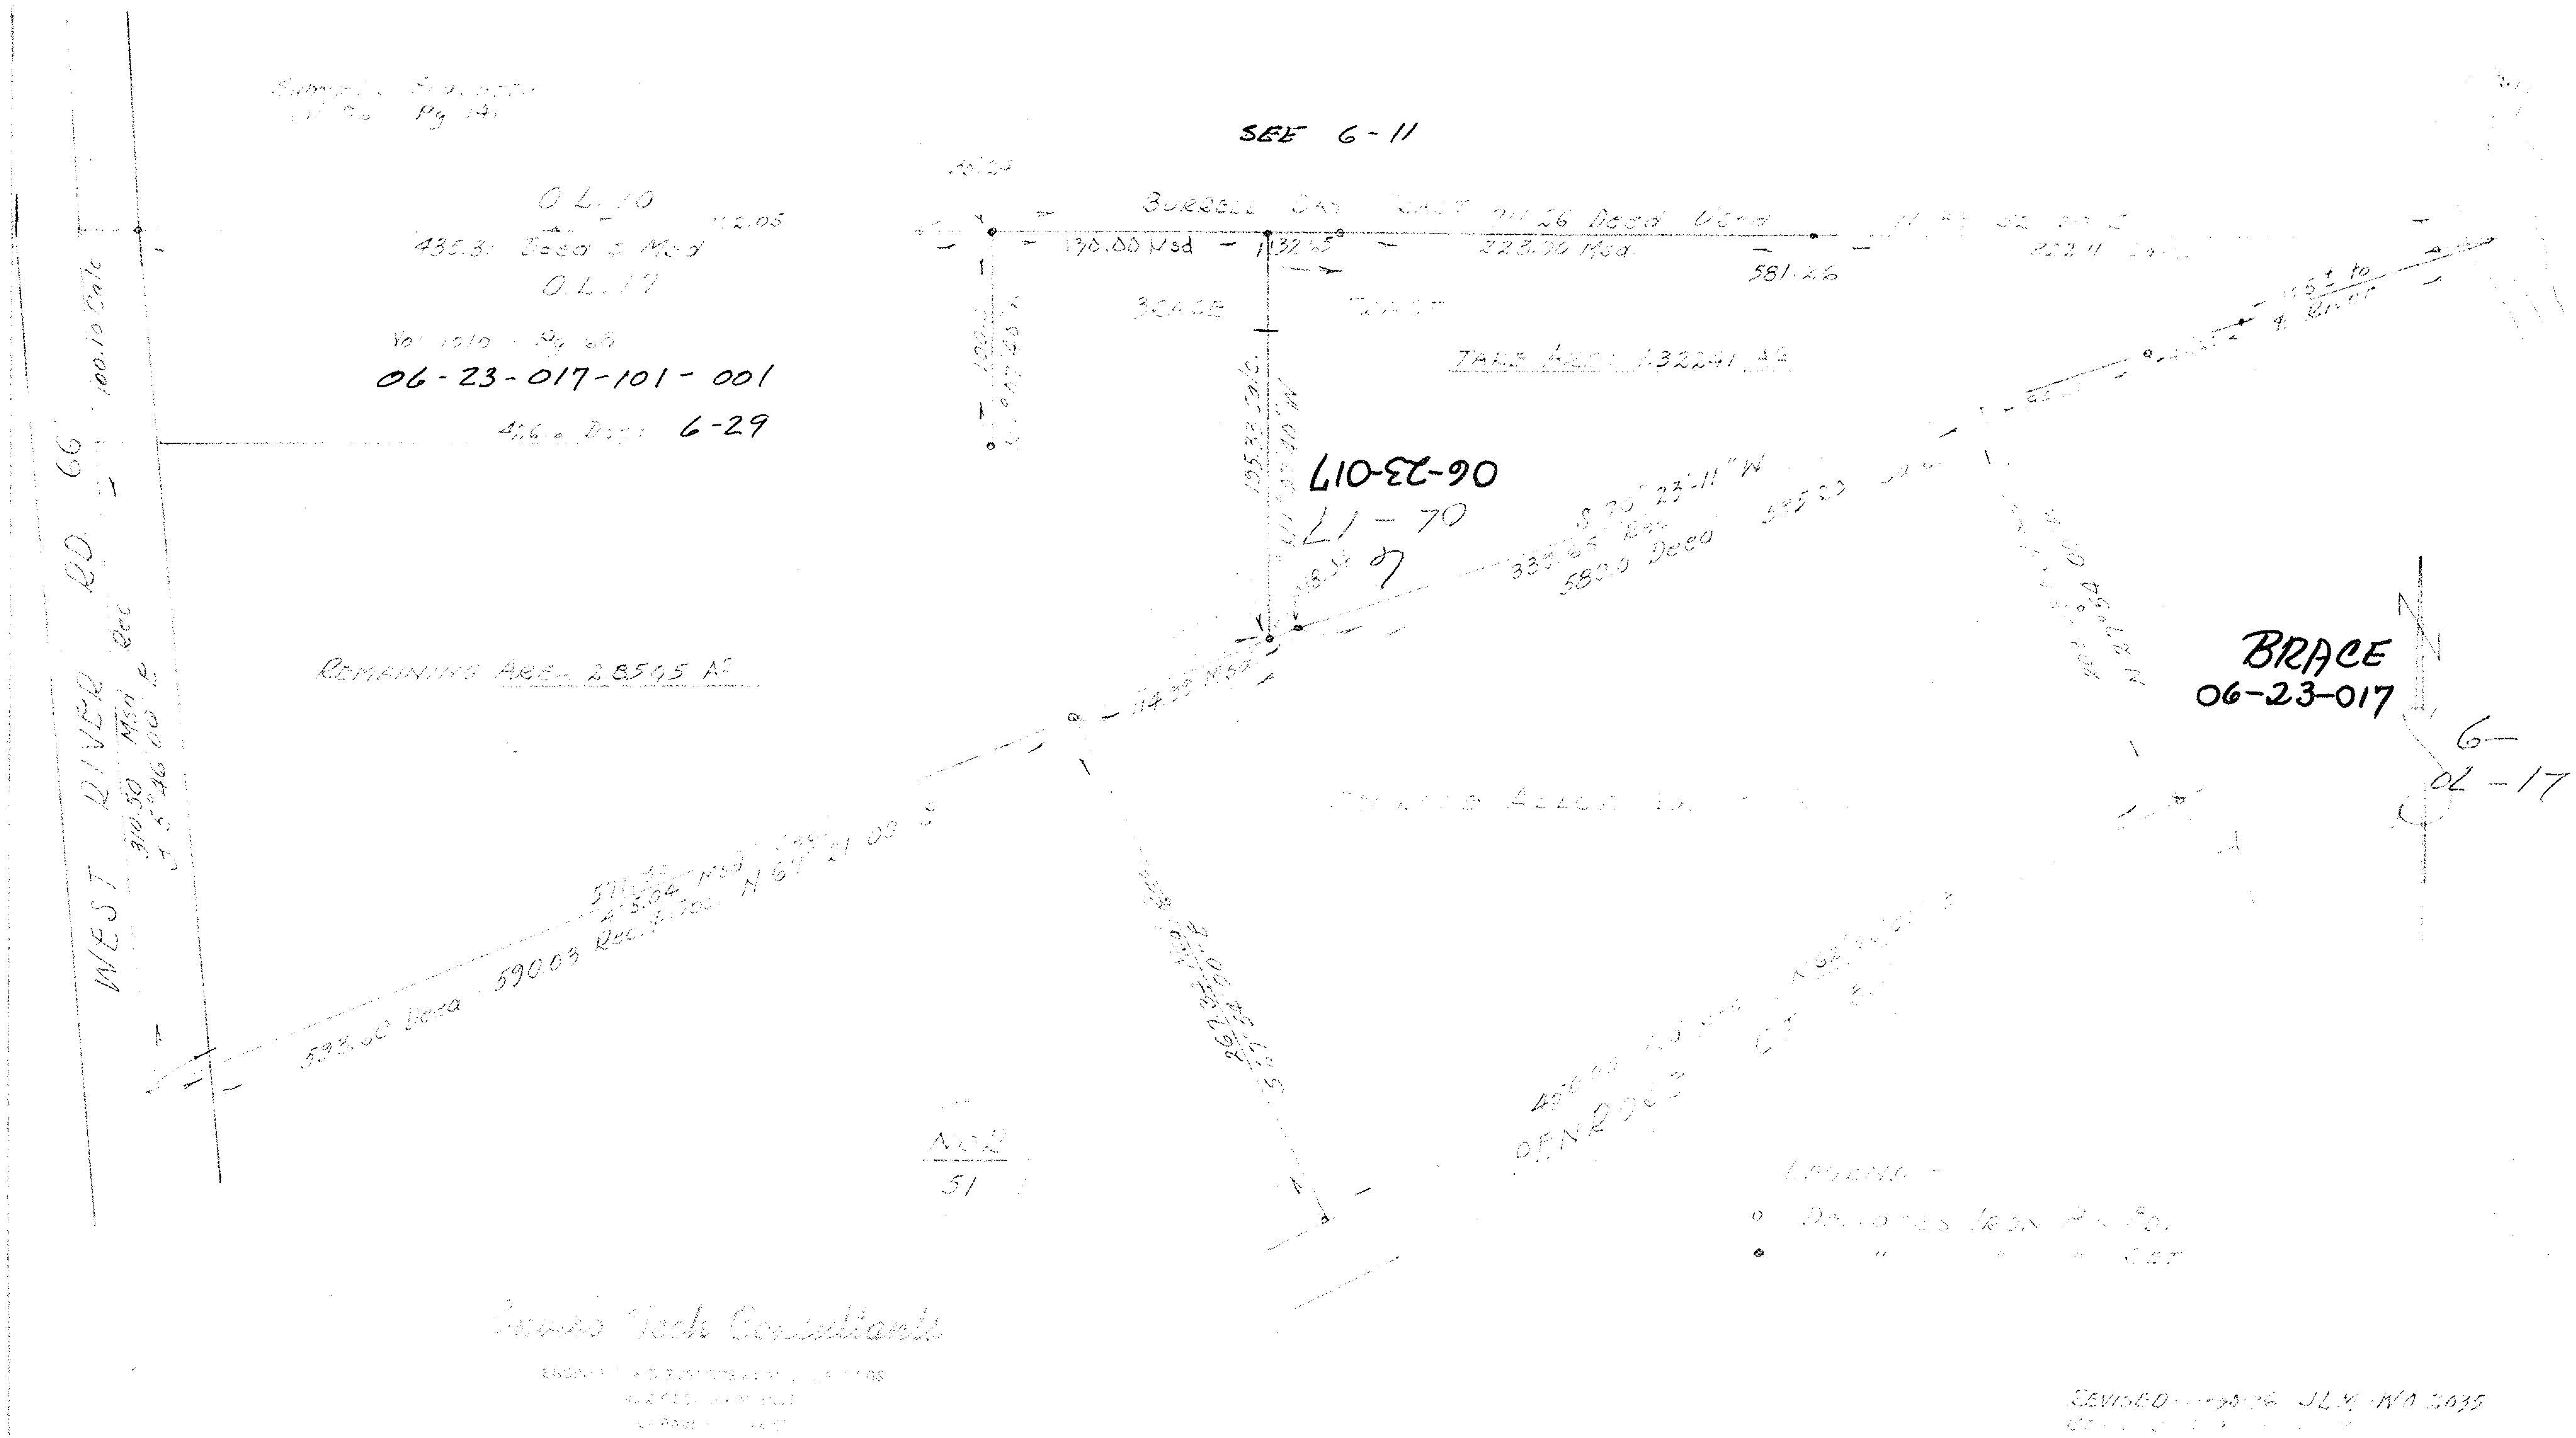

REVISED JLM WO 3035

LORAIN COUNTY METROPOLITAN PARK SYSTEM
LAND ACQUISITION SURVEY
JOHN LASKEY
2605 WEST RIVER RD. - ELYRIA OHIO

SCHAFER, HURA & ASSOCIATES, INC.

ENGINEERS AND SURVEYORS

4370 OBERLIN AVE.
LORAIN, OHIO

ORIGINAL LOT 17	DATE
TOWNSHIP	SCALE
CITY OF ELYRIA	FIELD BOOK 210 Pg 105
COUNTY OF LORAIN	DRAWN BY J.L.M
STATE OF OHIO	CHECKED BY JFR
W. O. 1685-25	FILE NO. 6-17 BRACE

06-23-017