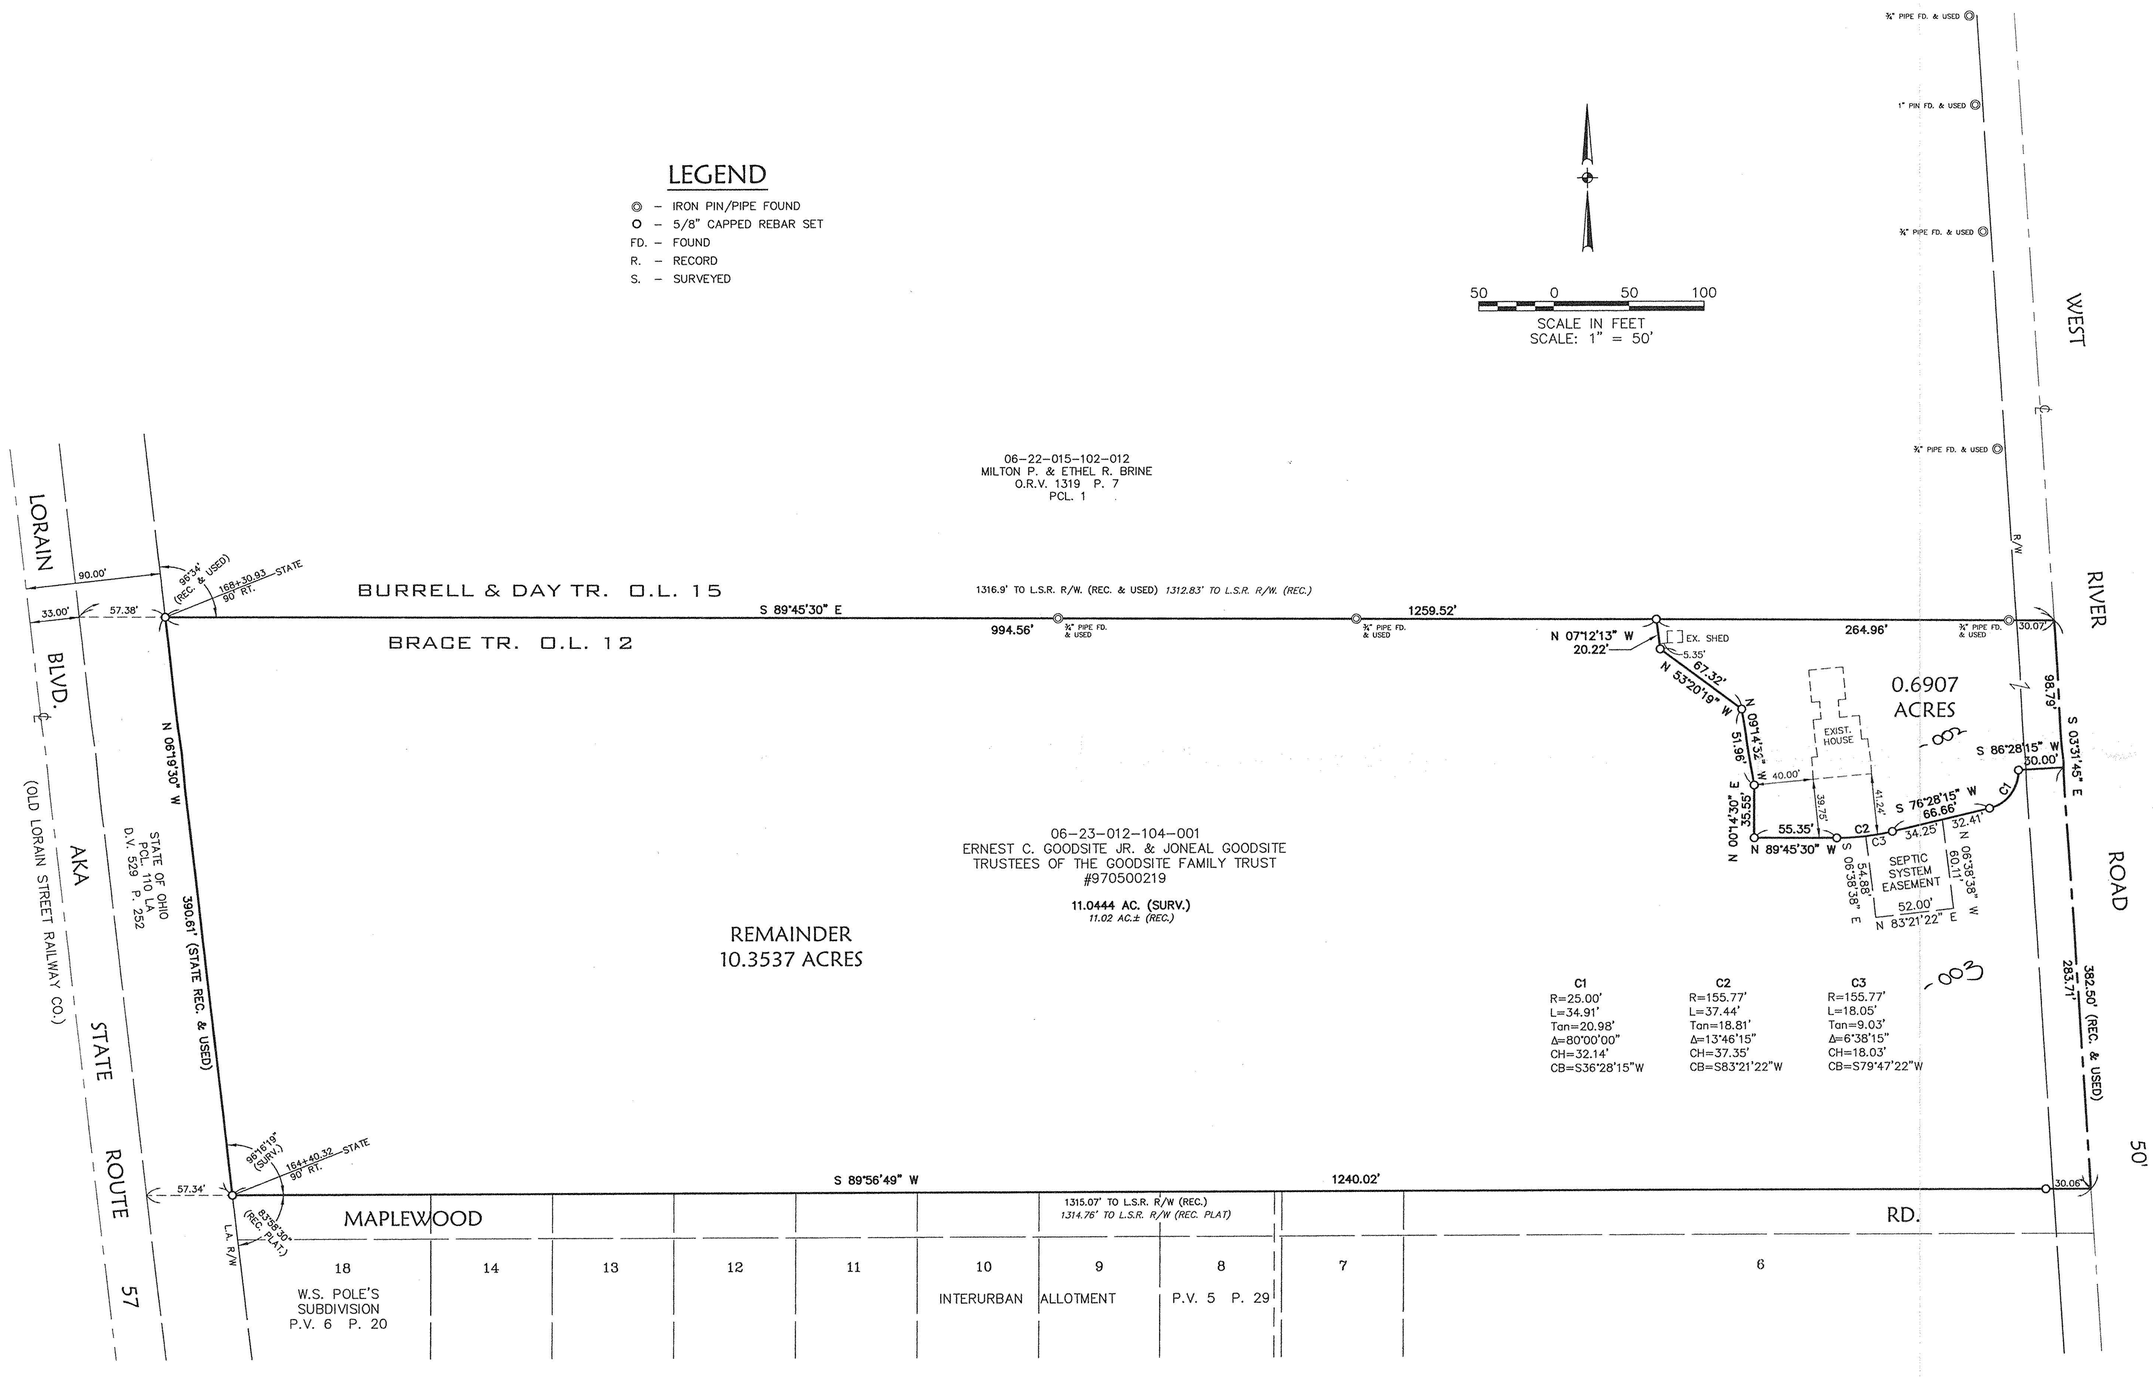

-002

-003

№01055
APPROVED
LORAIN CO.
MAP DEPT.
DATE 4-22-02
PAGE 6-28
BY JHatfield
#02-01055

David L. Elwell
DAVID L. ELWELL, REG. SURVEYOR No. 6333

STATE OF OHIO
DAVID L. ELWELL
6333
REGISTERED
SURVEYOR

DATE:	3-18-02
DRAWN BY:	ABR
CH'D BY:	
DWG. NAME:	0-SPLIT01
PATH:	01380
F.B.	584

REVISIONS

DATE	DESCRIPTION	BY
4-10-02	SEPTIC SYSTEM EASEMENT ADDED	ABR
3-18-02	ORIGINAL ISSUE	ABR

KS ASSOCIATES
KS ASSOCIATES, INC.
260 Burns Road, Suite 100
P.O. Box 569
Elyria, Ohio 44036
Phone (440) 365-4730
Fax (440) 365-4790
mailroom@ksassoc.com
www.ksassoc.com

SURVEY MAP

OF PART OF ORIGINAL ELYRIA TOWNSHIP LOT NO. 12, BRACE TRACT
CITY OF ELYRIA COUNTY OF LORAIN STATE OF OHIO

SHEET 1 OF 1

JOB NO. 01380