KLEINDEDER · SCHMIDT and ASSOCIATES

ENGINEERS — SURVEYORS — CONSULTANTS in LAND PLANNING

ELYRIA · NORWALK · MEDINA OHIO

SURVEY

Sublot(s) _____

Subd'n _____

Township ELYRIA Tract BRACE

Orig. Lot(s) 10 Sec. _____

County of LORAIN State of Ohio

Corporation _____

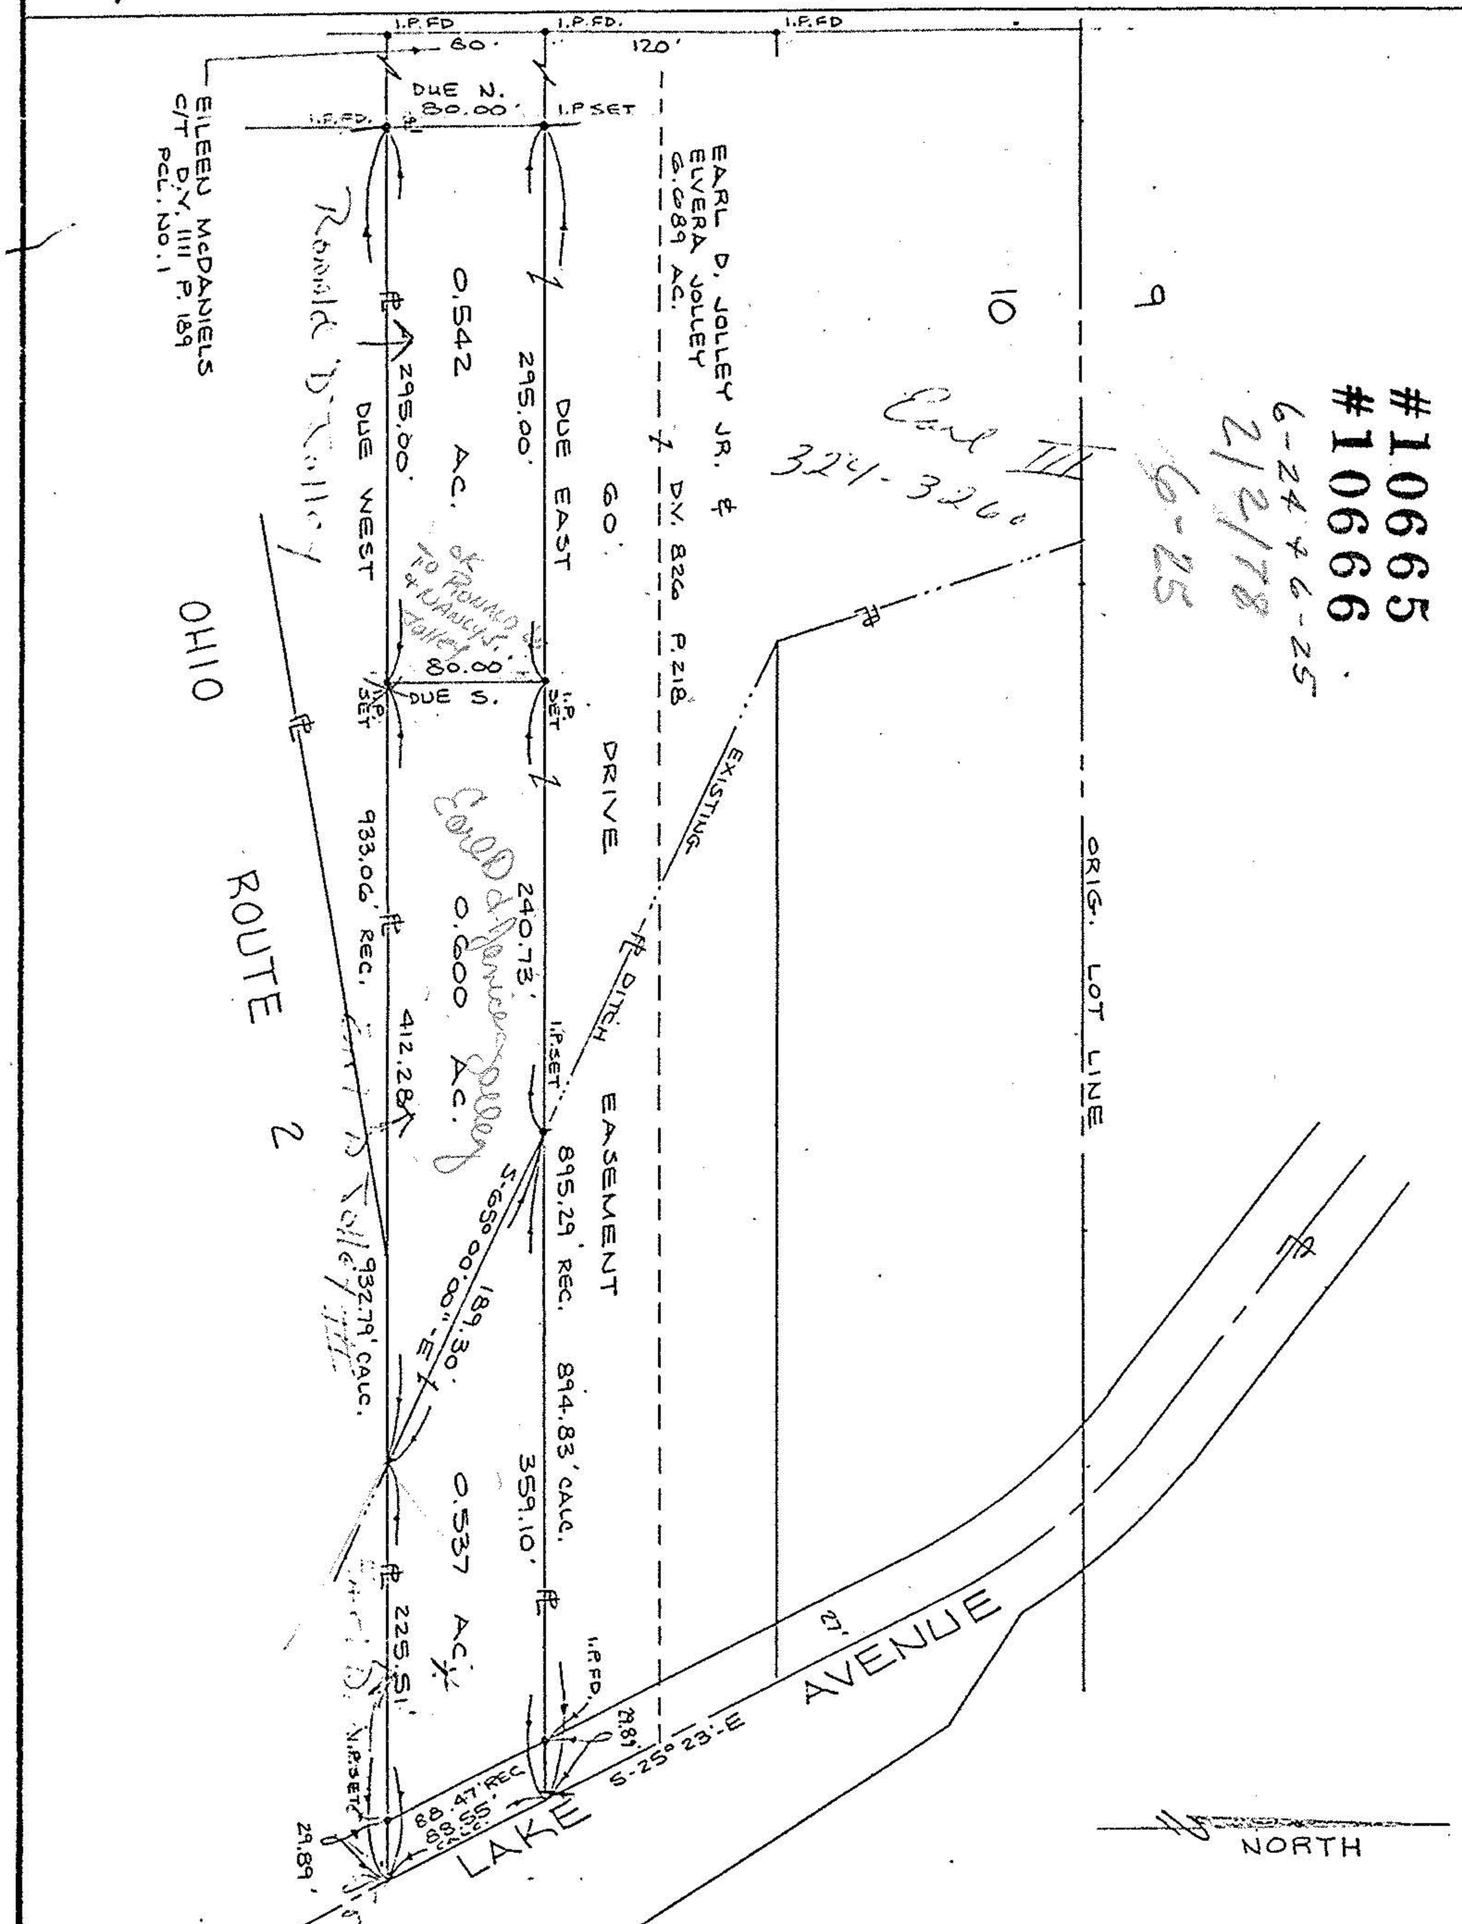
I.P.FD
I.P.FD.
I.P.FD
80'
120'
DUE N.
80.00'
I.P SET
EILEEN McDANIELS
C/T D.V. 1111 P. 189
PCL. NO. 1
EARL D. JOLLEY JR. &
ELVERA JOLLEY
6.089 AC.
D.V. 826 P. 218
0.542 AC.
295.00'
DUE WEST
295.00'
DUE EAST
60'
DRIVE
80.00
DUE S.
I.P. SET
933.06' REC.
932.79' CALC.
240.73'
0.600 AC.
412.28'
ROUTE 2
OHIO
EXISTING
DITCH EASEMENT
ORIG. LOT LINE
895.29' REC.
894.83' CALC.
359.10'
0.537 AC.
S-65° 00' 00"-E
189.30'
225.51'
I.P FD.
21.81'
S-25° 23'-E
27'
AVENUE
LAKE
88.47' REC.
88.55' CALC.
29.89'
NORTH
#10665
#10666
6-24 & 6-25
2 1/2 lots
6-25
Ent III
324-326
Ronald D. Colley
Ronald D. Colley et al to Ronald D. & Nancy L. Colley
Ronald D. Colley
Ronald D. Colley
Ronald D