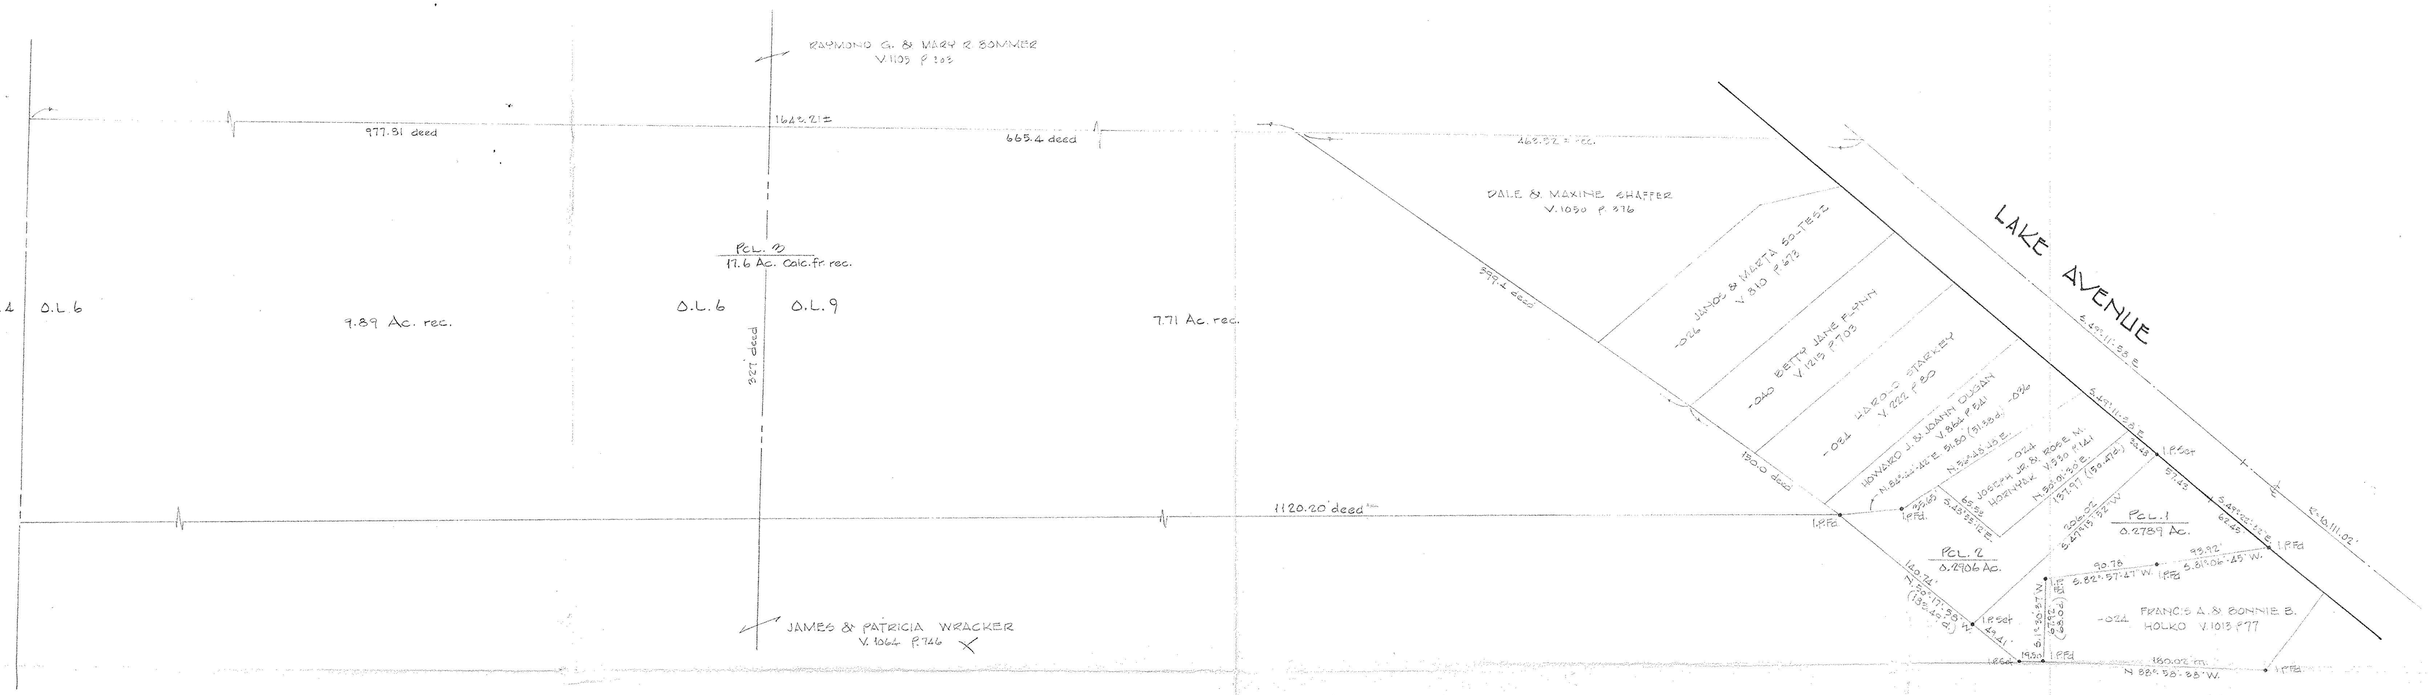

DONE DATE
#19184

APPROVED
LORAIN CO.
MAP DEPT.
DATE 11-30-90
PAGE 6-24
BY T. McNair
VOID AFTER 19184

#19184

APPROVED
LORAIN CO.
MAP DEPT.
DATE 10-23-90
PAGE 10-24
BY CAROLYN FRANCIS
VOID AFTER # 19114

06-23-009-

SURVEY AND SKETCH FOR -101-

ELIZABETH HORNYAK

PART OF O.L.6 & O.L.9 BRACE TRACT TOWNSHIP of ELYRIA

COUNTY of LORAIN STATE of OHIO

SCALE 1"=60' APRIL, 1990

LAUNDON • SIMON • CAHL & ASSOC.

ENGINEERS SURVEYORS

STATE OF OHIO
ROGER G. SIMON
5101
REGISTERED
SURVEYOR

APR 10