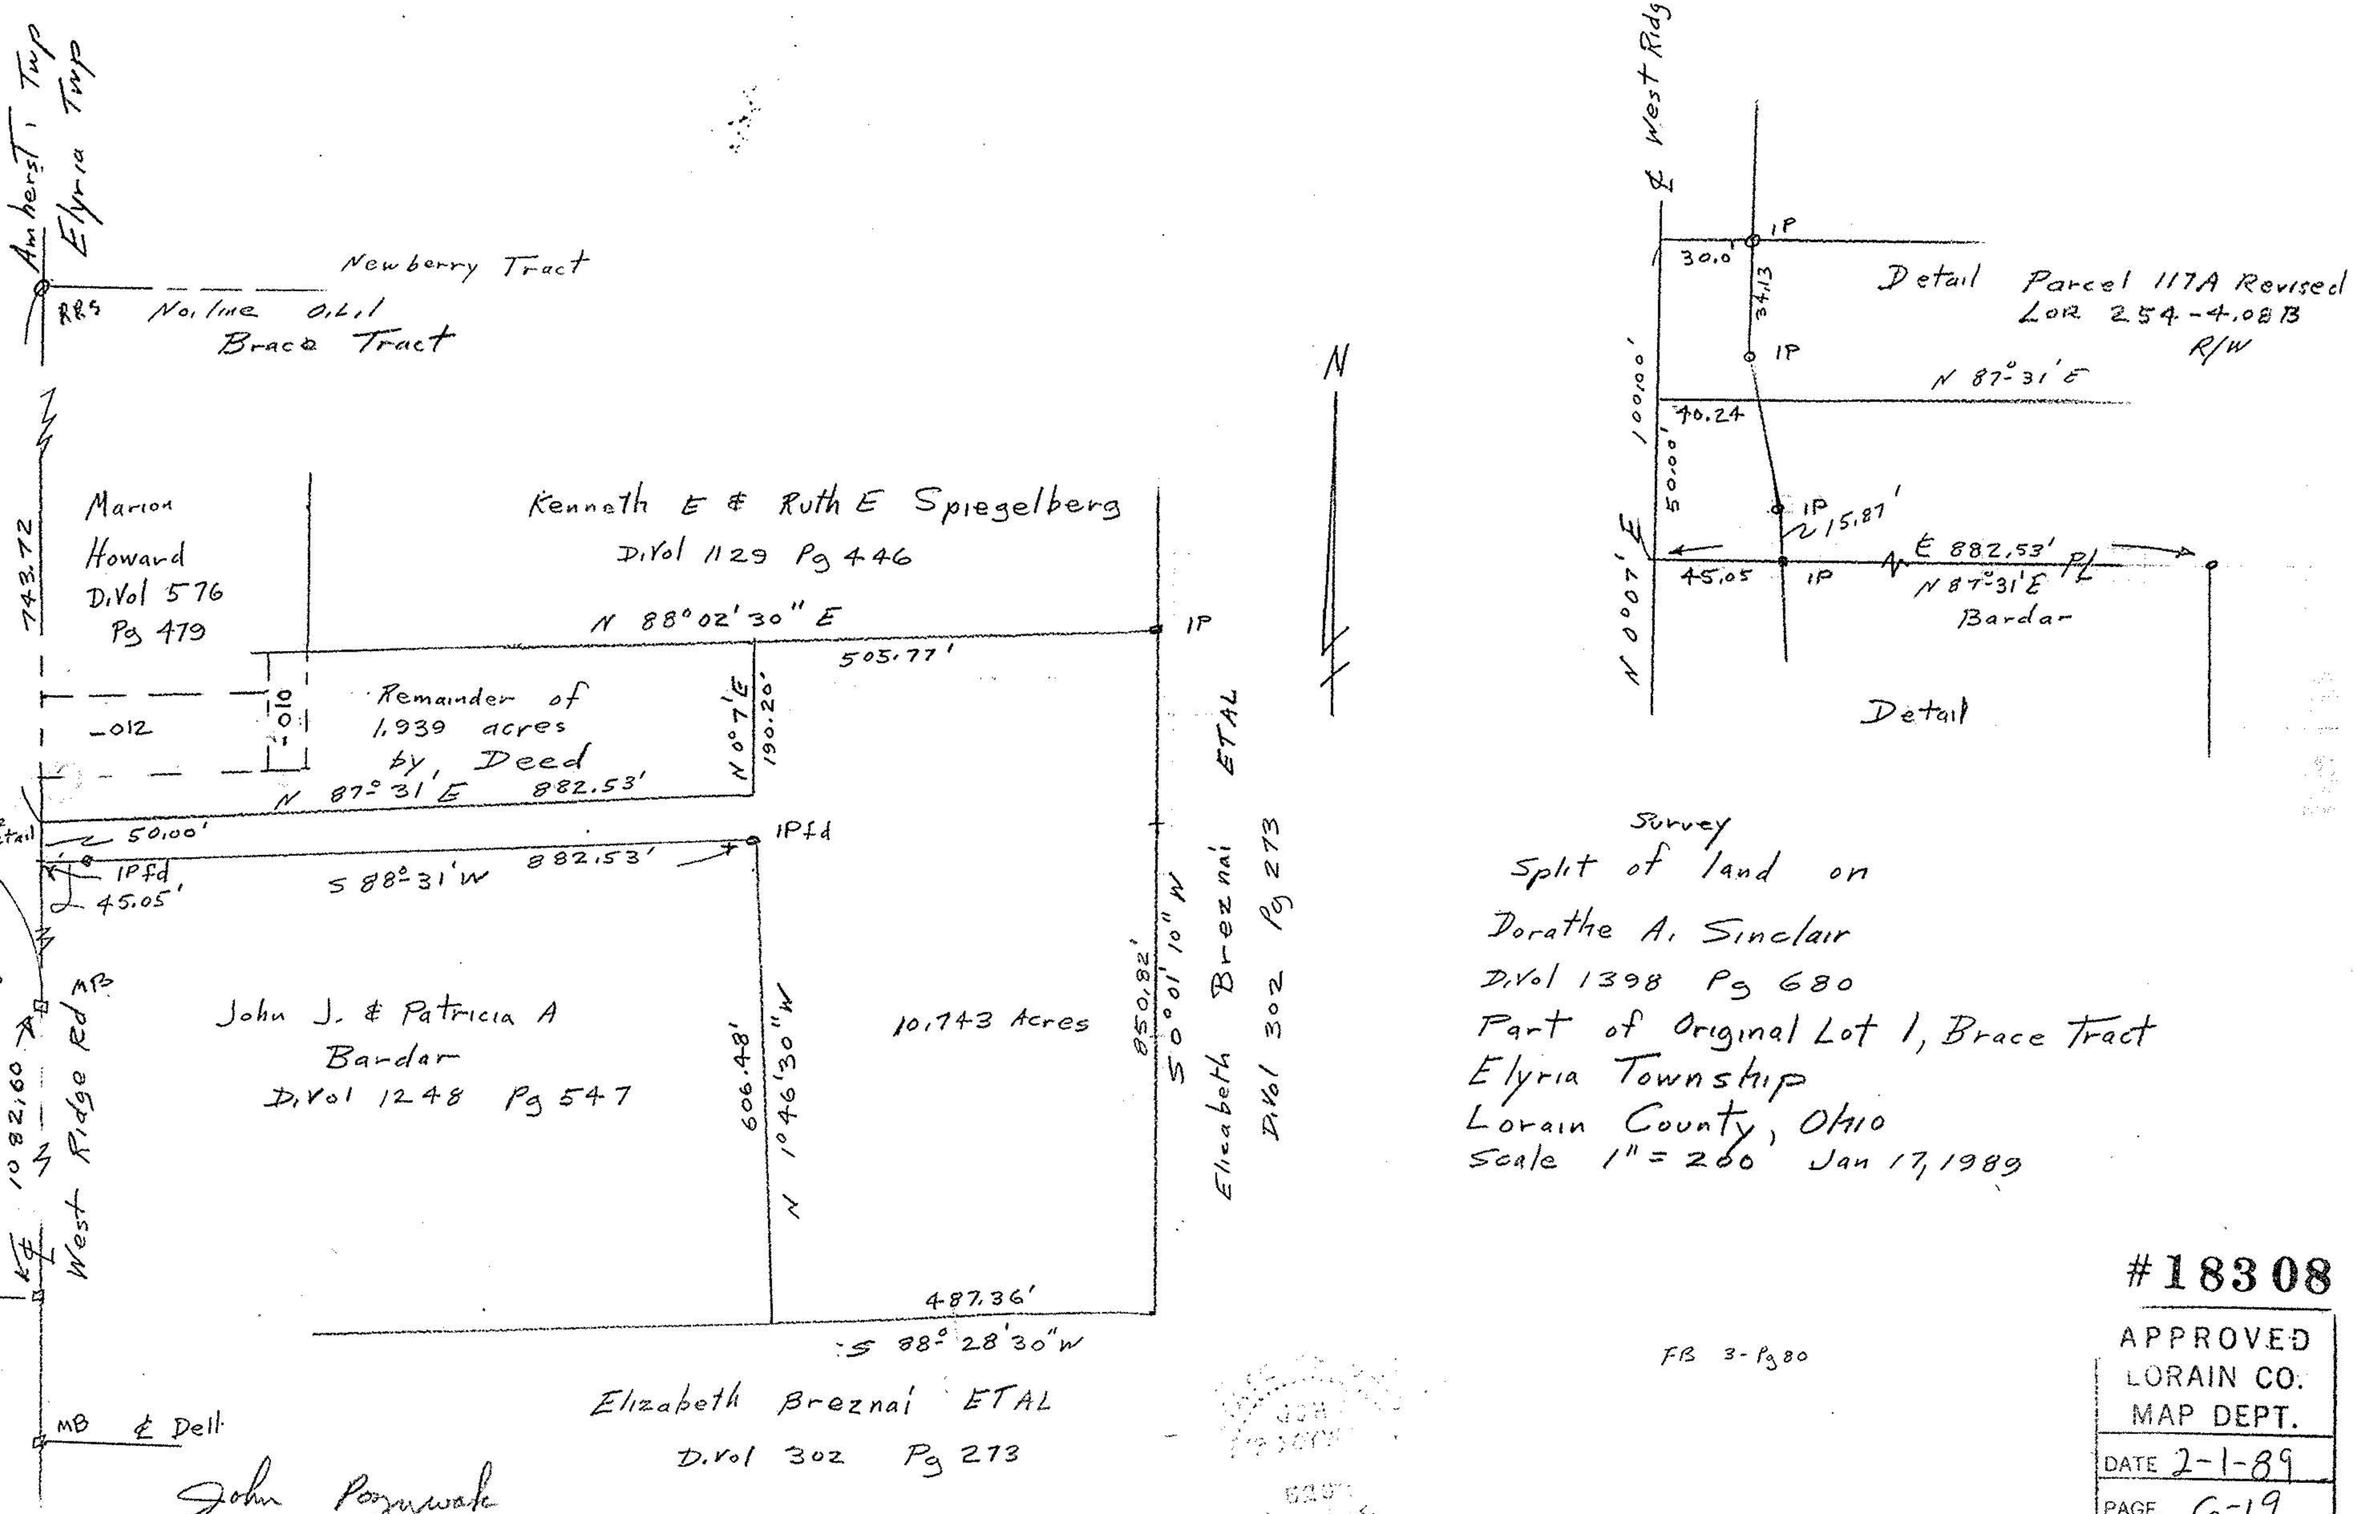

Survey
Split of land on
Dorathe A. Sinclair
D.Vol 1398 Pg 680
Part of Original Lot 1, Brace Tract
Elyria Township
Lorain County, Ohio
Scale 1" = 200' Jan 17, 1989

John Pozywak
Reg Surveyor 5292

FB 3-Pg 80

#18308

APPROVED
LORAIN CO.
MAP DEPT.
DATE 2-1-89
PAGE 6-19
BY Carol-Francis
VOID AFTER # 18308