TOPOGRAPHICAL SURVEY OF PART OF ELYRIA TOWNSHIP
ORIGINAL LOTS Nos 1 & 6 WEST OF BLACK RIVER

TOWNSHIP OF ELYRIA
COUNTY OF LORAIN
STATE OF OHIO

SCALE: 1" = 100'

MAY 1970
REV. 3-11-75
REV. 4-11-80

PREPARED BY
JAMES H. SCHMIDT
REGISTERED SURVEYOR

NOTE: ADD 700.00 TO ELEVATIONS SHOWN

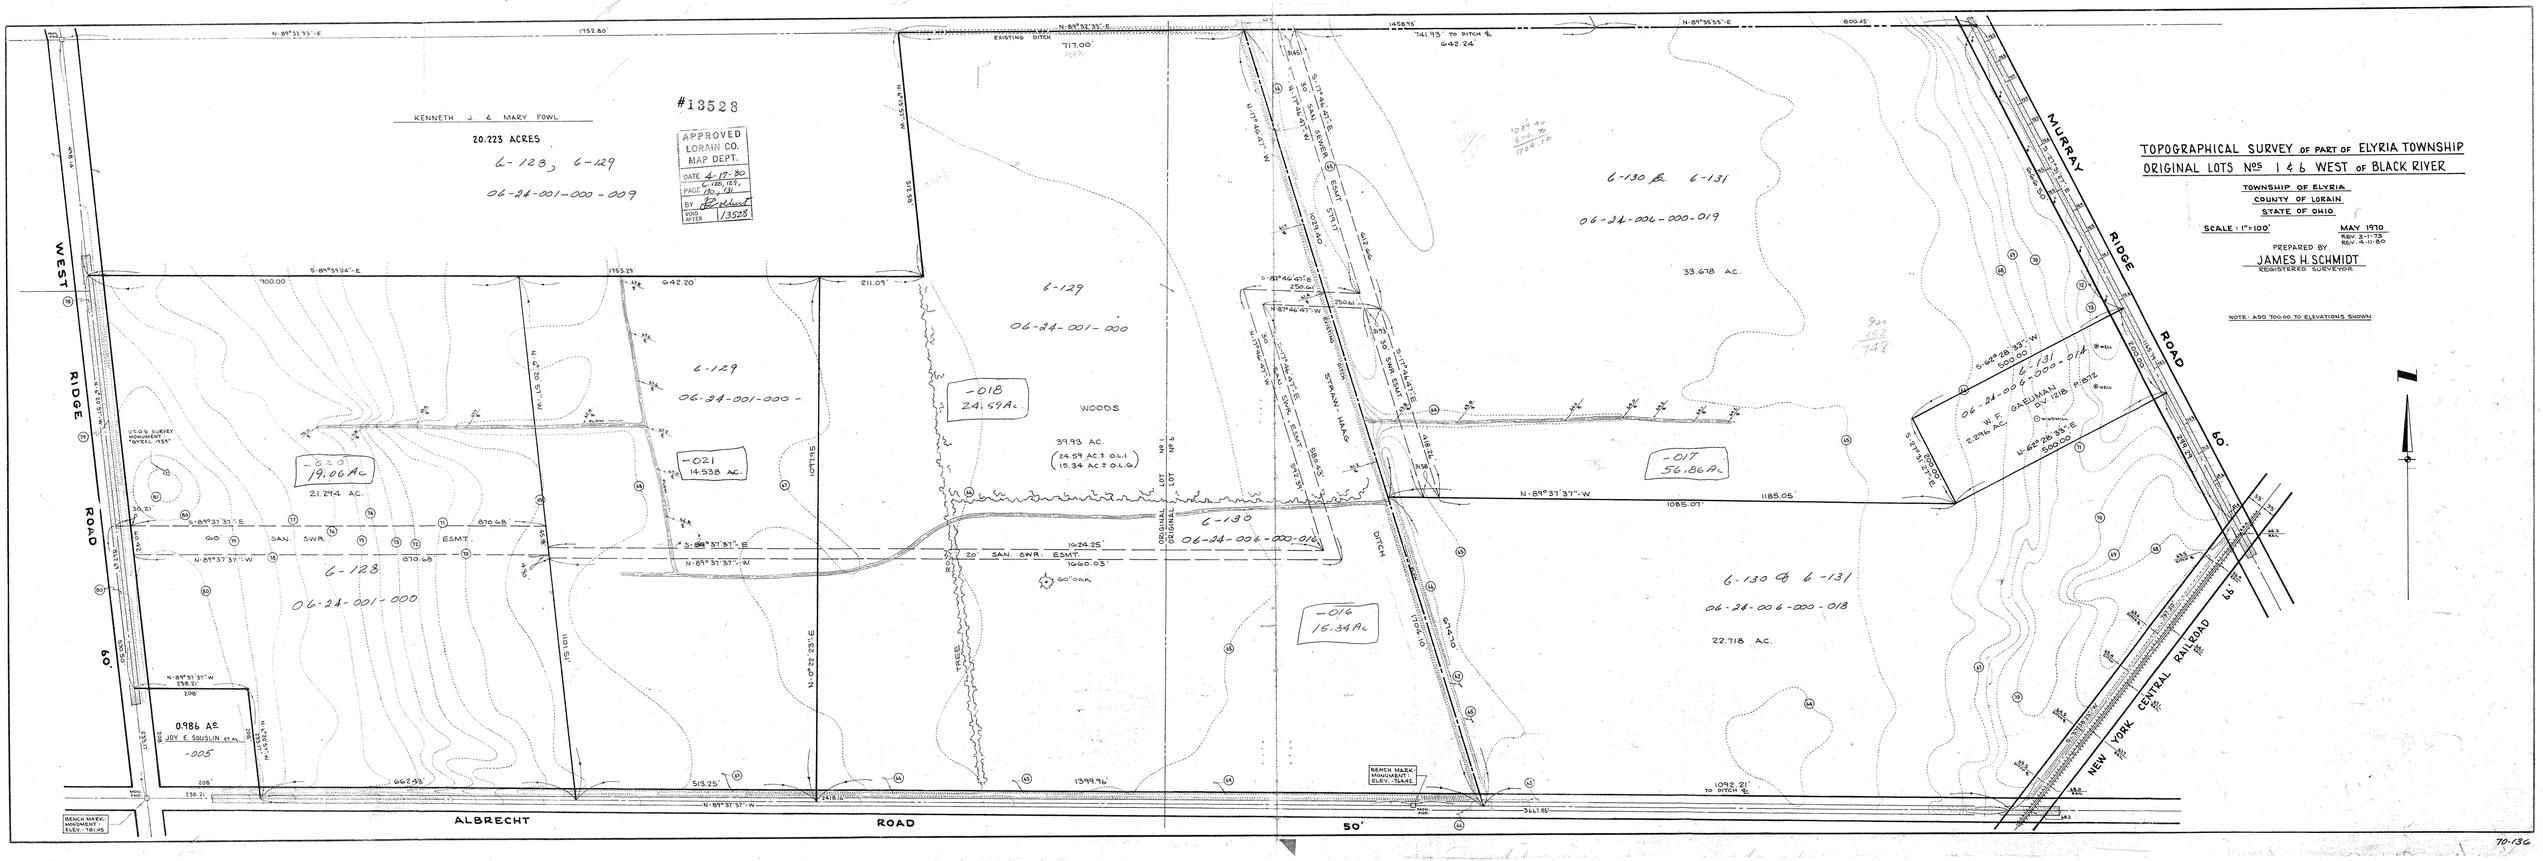
KENNETH J. & MARY FOWL
20.223 ACRES
6-128, 6-129
06-24-001-000-009
#13528
APPROVED LORAIN CO. MAP DEPT.
DATE 4-17-80
PAGE 6-128, 129, 130, 131
BY
VOID AFTER 13528
WEST RIDGE ROAD 60'
MURRAY RIDGE ROAD 60'
ALBRECHT ROAD 50'
NEW YORK CENTRAL RAILROAD
N-89°31'33"-E 1752.80'
N-89°32'33"-E
N-89°35'55"-E 800.45'
EXISTING DITCH
717.00'
741.93' TO DITCH ℄ 642.24
S-89°51'04"-E 1753.23'
900.00'
642.20'
211.09'
6-129
06-24-001-000
-018
24.59 Ac.
WOODS
39.93 AC.
(24.59 AC.± O.L.1
15.34 AC.± O.L.6)
-021
14.538 AC.
-022
19.06 Ac.
21.294 AC.
6-128
06-24-001-000
S-89°37'37"-E 830.68'
60' SAN. SWR. ESM'T.
N-89°37'37"-W 830.68'
S-89°37'37"-E 1624.25'
20' SAN. SWR. ESM'T.
N-89°37'37"-W 1660.03'
60" OAK
ORIGINAL LOT No 1
ORIGINAL LOT No 6
6-130
06-24-006-000-016
-016
15.34 Ac
DITCH
STRAIN-HAAG
S-17°44'43"-E 30' SAN. SEWER ESM'T 577.17'
N-17°44'43"-W
S-17°44'43"-E 30' SWR. ESM'T
S-17°44'43"-E SWR. ESM'T. 584.52'
S-89°46'47"-E 250.00'
N-89°46'47"-W
N-89°37'37"-W 1085.07' 1185.05'
6-130 & 6-131
06-24-006-000-019
33.678 AC.
-017
56.86 Ac.
6-130 & 6-131
06-24-006-000-018
22.718 AC.
S-62°28'33"-W 500.00
6-131
06-24-006-000-014
W. E. GAELMAN
2.294 AC.
DWG. 1218 P. 1512
N-62°28'33"-E 500.00
S-27°31'27"-E 1054.10'
1092.21' TO DITCH ℄
N-89°37'37"-W 238.21'
0.986 AC.
JOY E. SOUSLIN ET AL.
-005
662.93'
513.25'
1399.96'
N-89°37'37"-W
BENCH MARK: MONUMENT ELEV.-781.05
BENCH MARK: MONUMENT ELEV.-784.45
N-0°22'23"-E
N-0°15'54"-W
S-89°51'04"-E
N-0°15'54"-W
N-0°22'23"-E
101.51'
N-0°22'23"-E
N-0°15'54"-W
N-0°15'54"-W
N-0°22'23"-E
N-0°22'23"-E
N-0°15'54"-W
N-0°22'23"-E
N-0°22'23"-E
N-0°22'23"-E