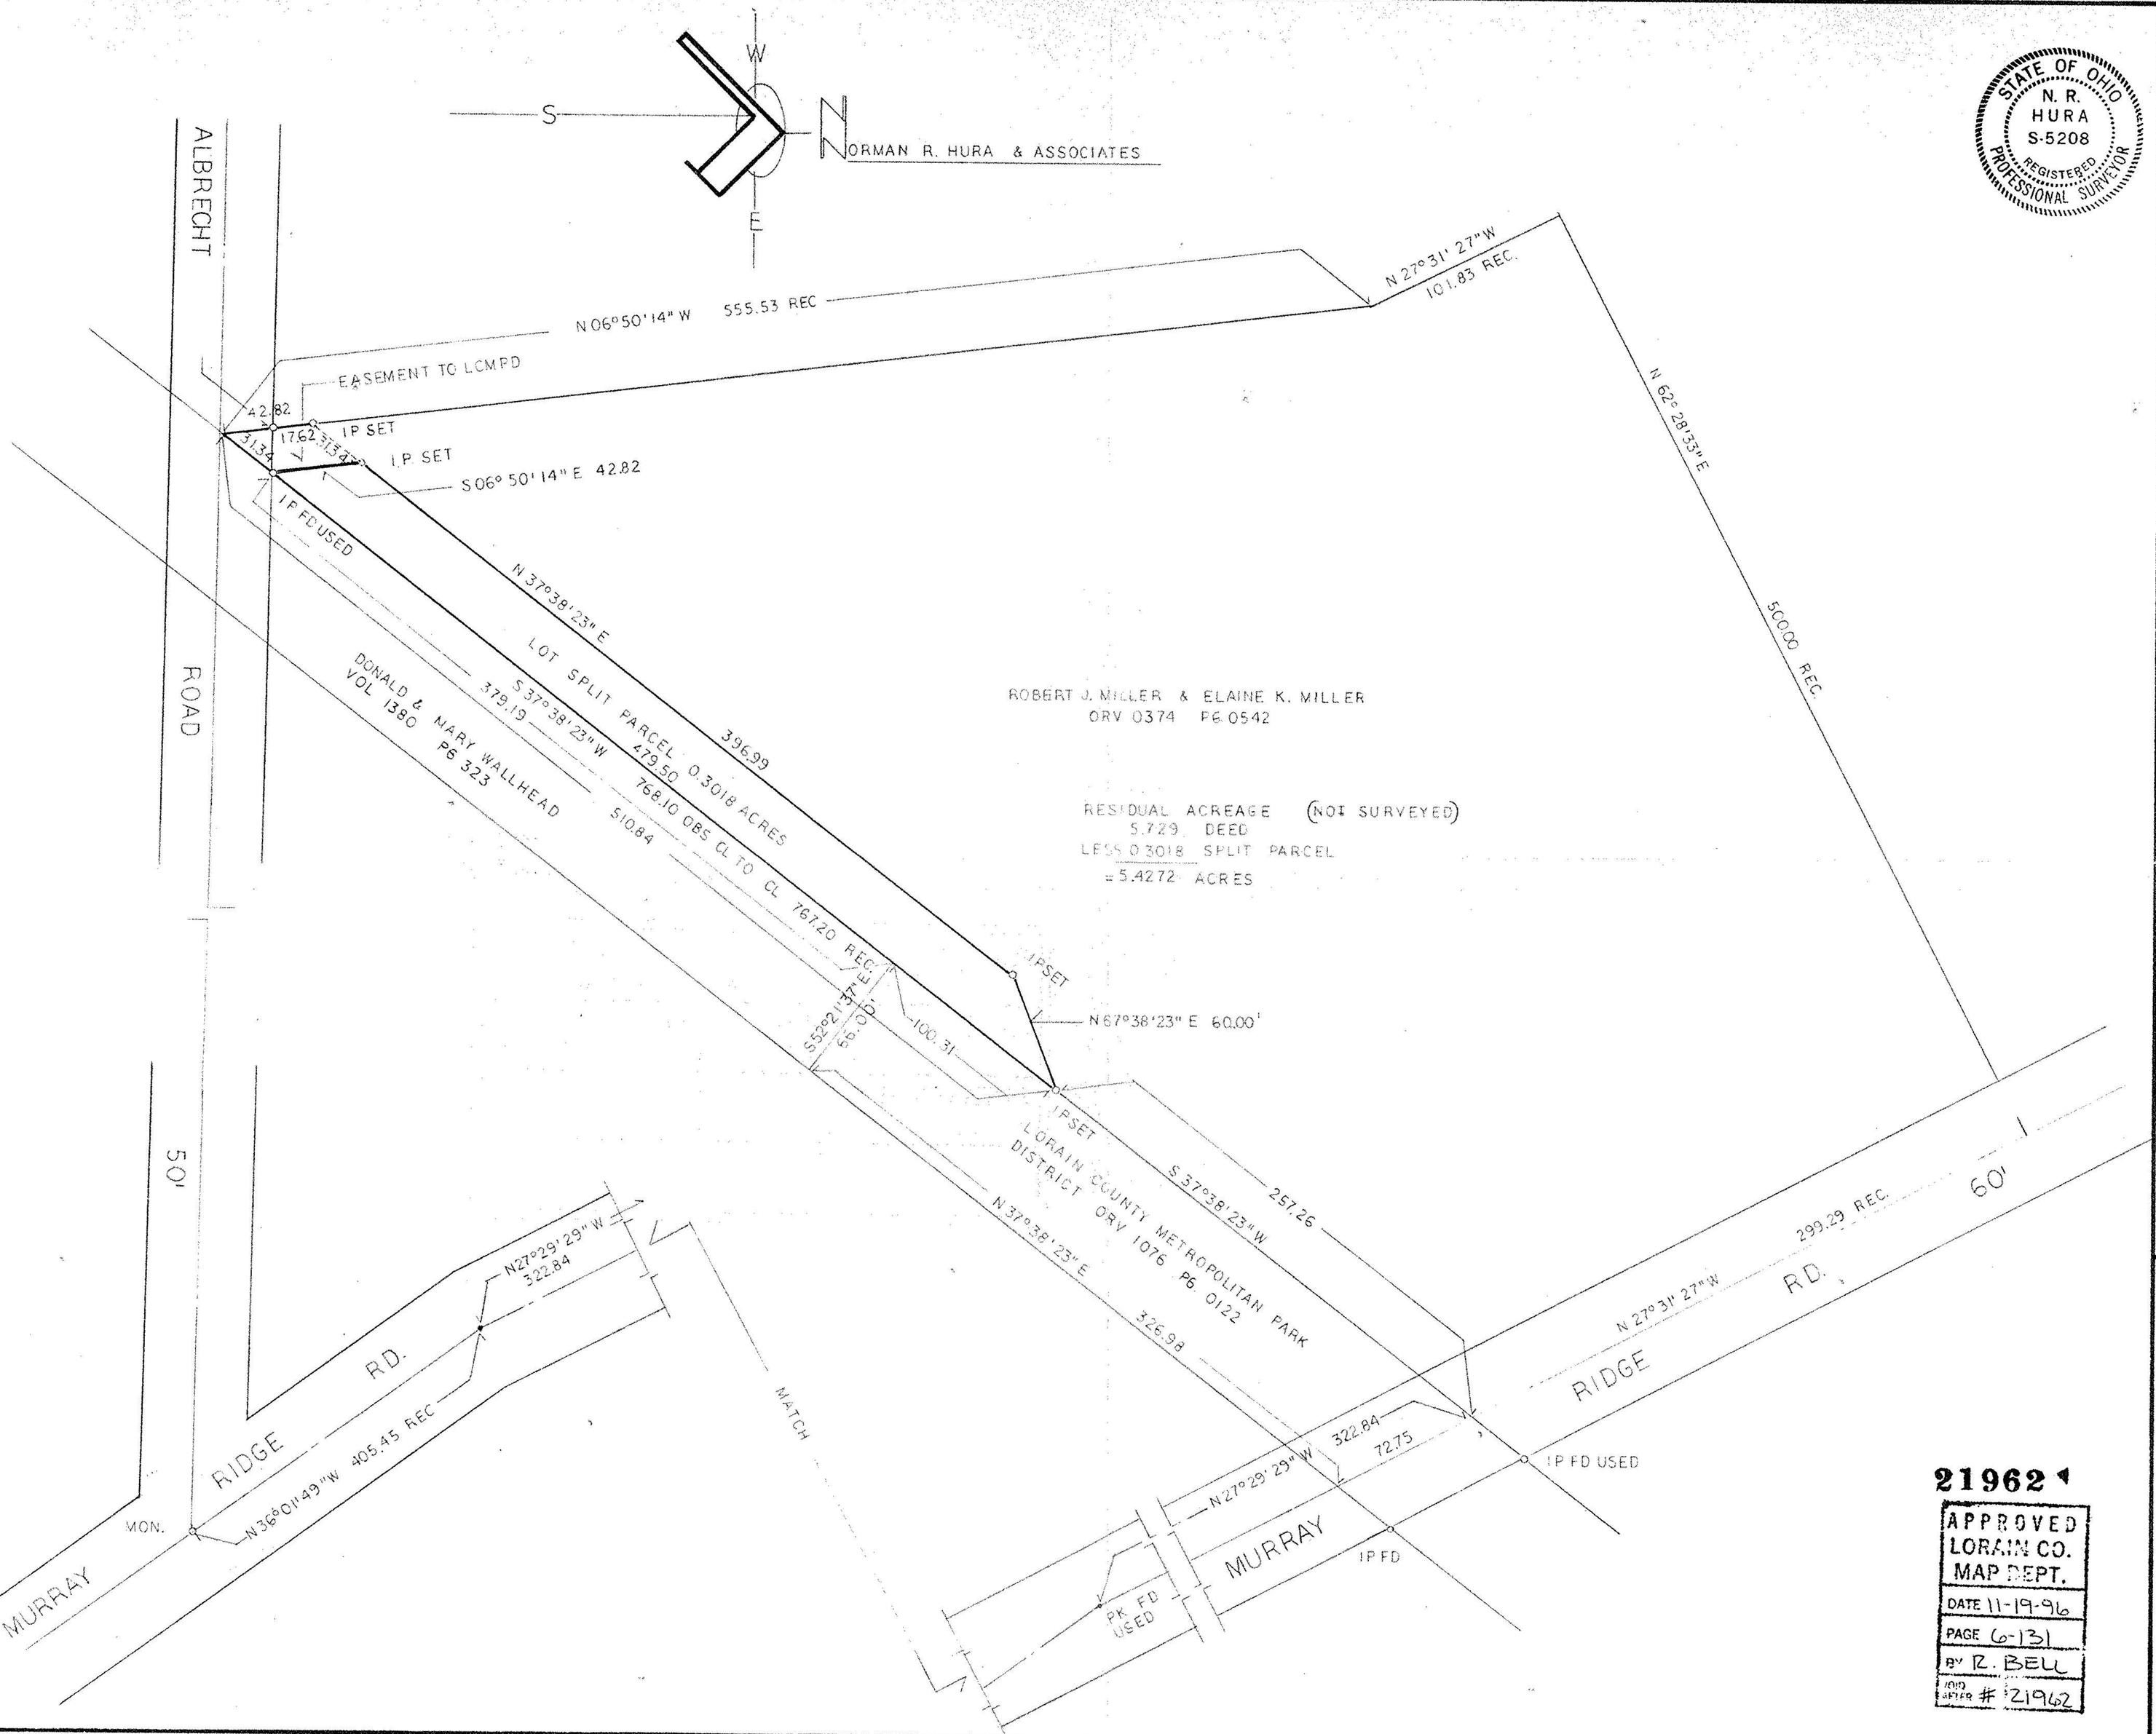

JUNE 1996

SCALE 1" = 50'-0"

LOT SPLIT — PART OF ORIGINAL ELYRIA
TOWNSHIP LOT NO. 6 — WEST OF BLACK
RIVER — LORAIN COUNTY — OHIO

LORAIN COUNTY METROPOLITAN
PARK DISTRICT

6004