LAUNDON . SIMON . CAHL & ASSOC. INC.
CONSULTING ENGINEERS & SURVEYORS
219 COURT ST. ELYRIA, OHIO 44035

SKETCH FOR:
ATTY. FRED JONES

Orig. Lot 7	City of ELYRIA	Date 3-15-88 Scale 1"=100
Orig. Sec	Village of	Dwn. by R.G.S. Chkd. by
Tract WEST OF RIVER	County of LORAIN	Job No. F.B.
Township of ELYRIA	State of OHIO	Printed MAR 16 1988

NOTE: THIS DRAWING HAS BEEN PREPARED USING REFERENCE SURVEY DATA PROVIDED BY GARY E. PENFOUND, REGISTERED SURVEYOR NO. 4457, AS SURVEYED MAY 8, 1963.

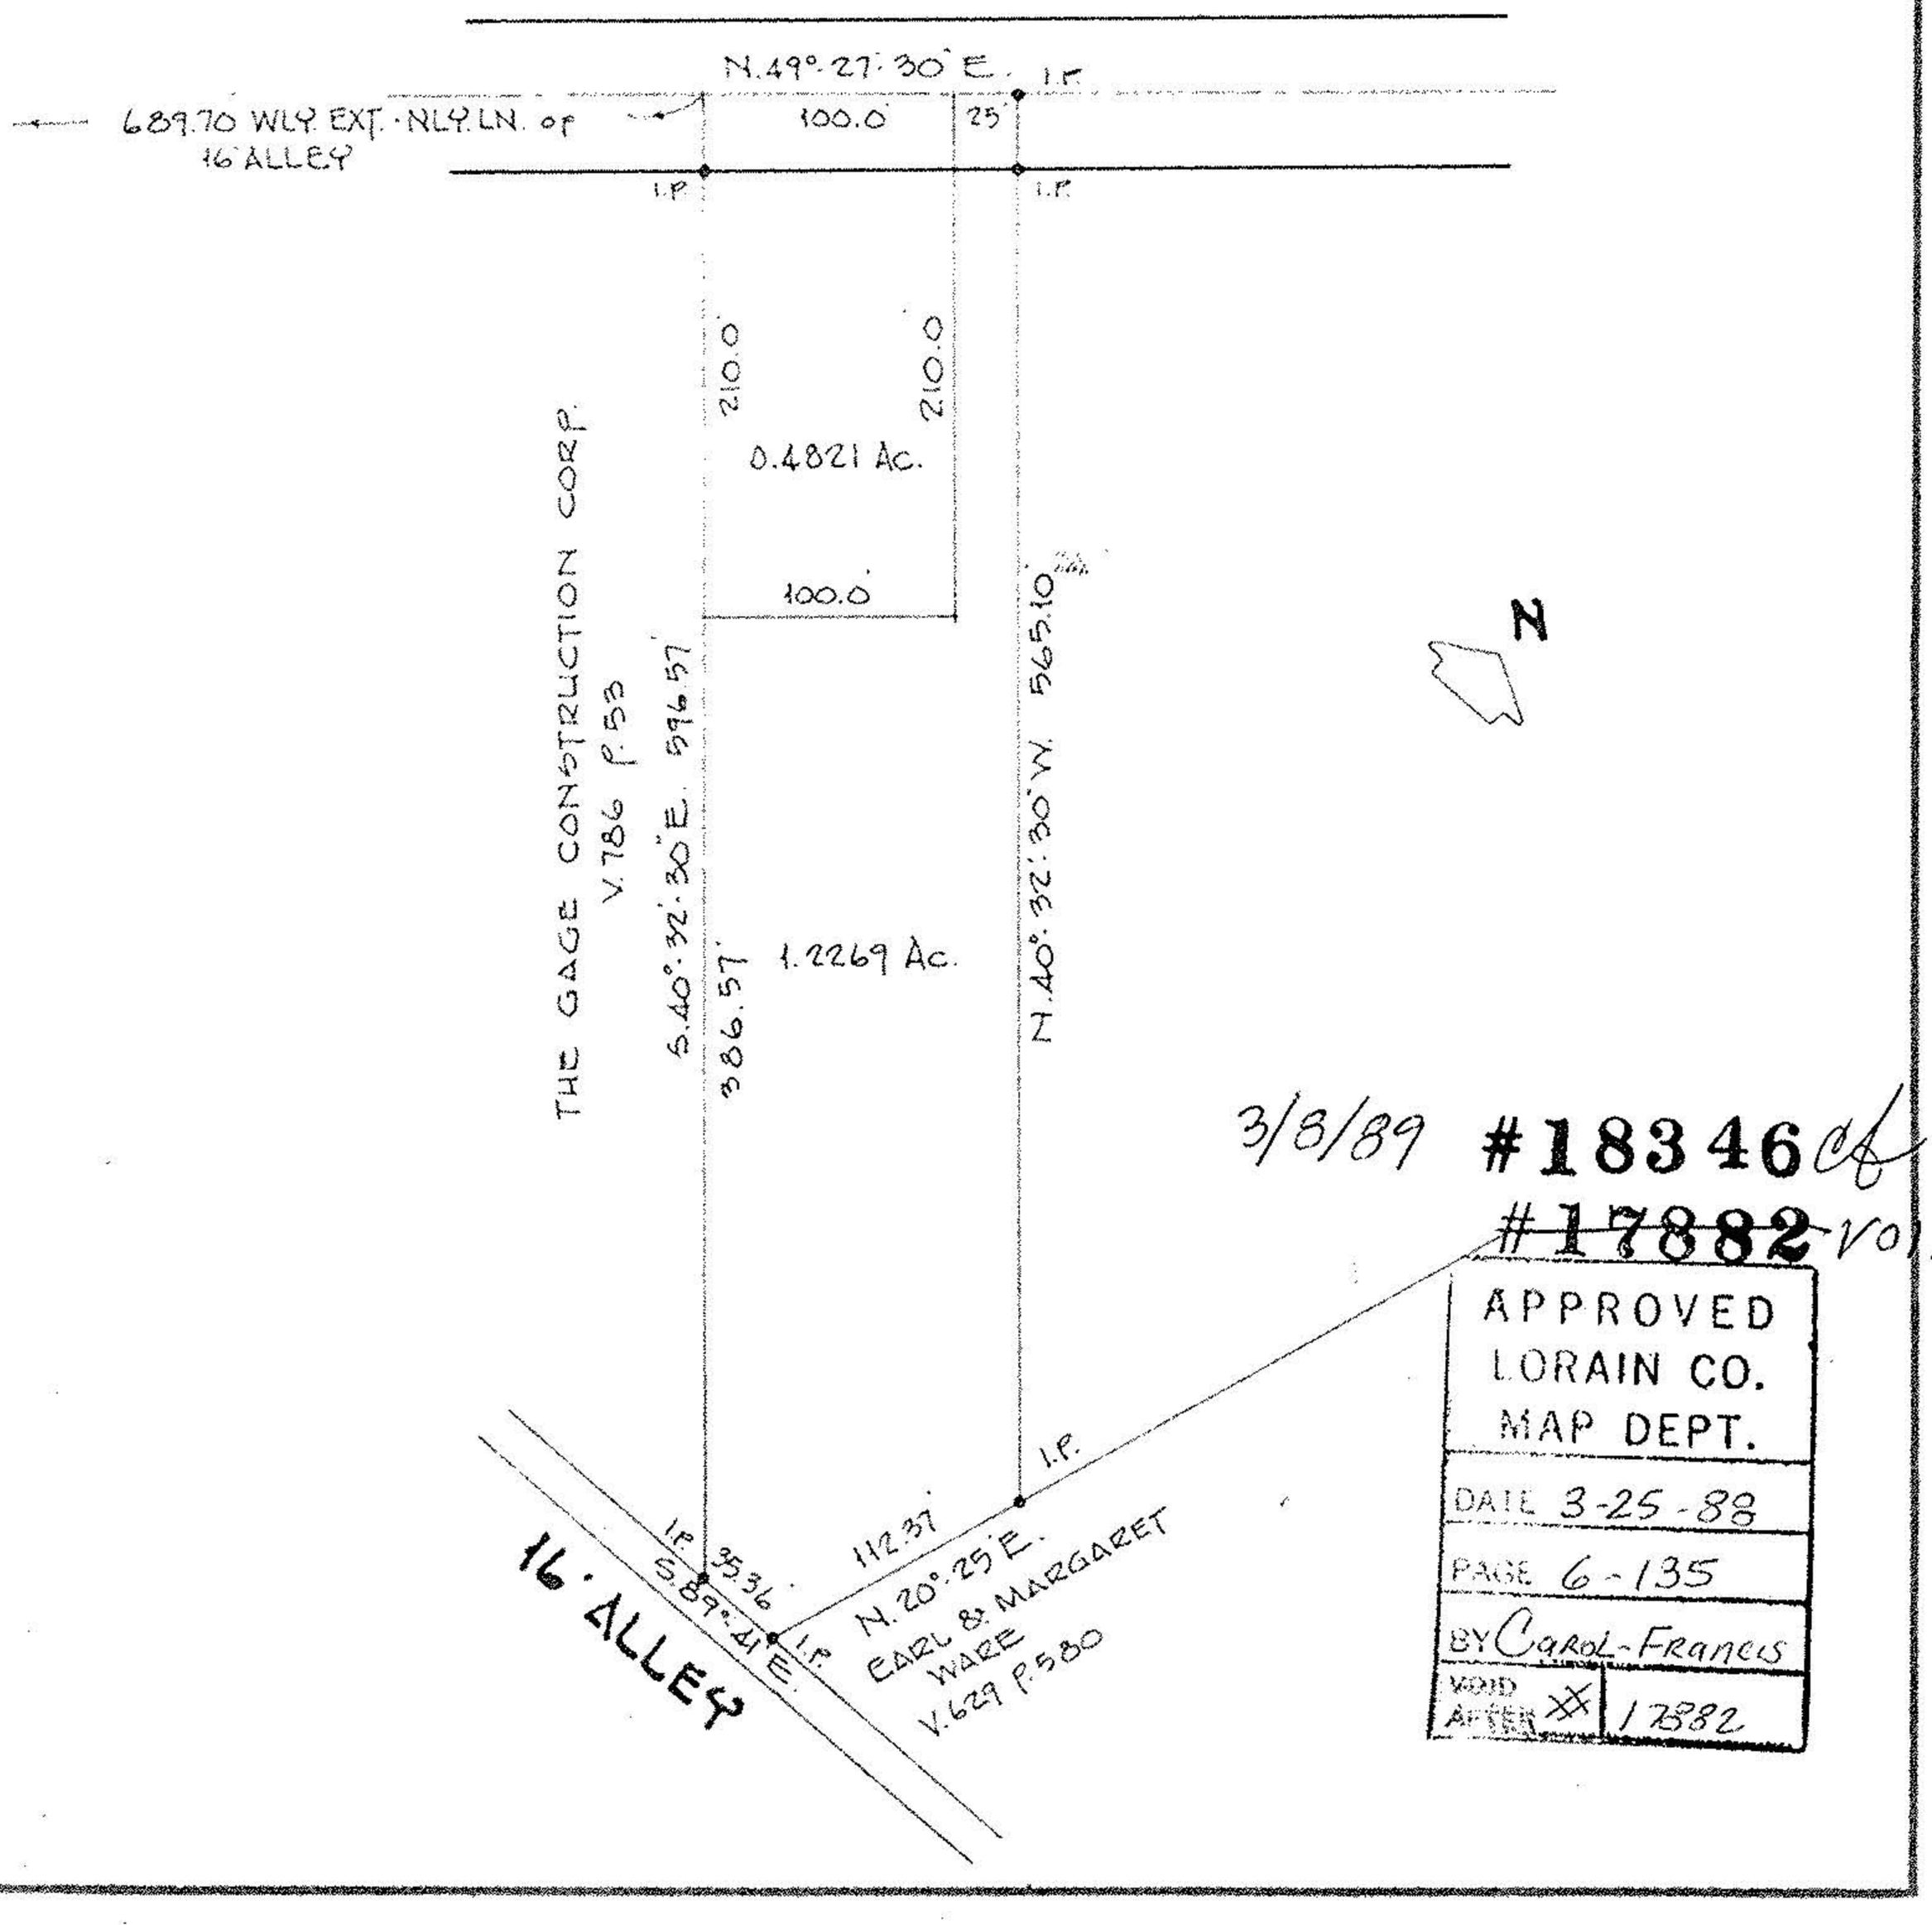

06-24-007-104-1
#17882
6-135