PROPERTY SURVEY

OHIO TURNPIKE COMMISSION CONTRACT RMP 59-82-05
ELYRIA TOWNSHIP
(CITY OF ELYRIA)
LORAIN COUNTY, OHIO

RICHARDS PARK SUBDIVISION
VOL. 34 PG. 48

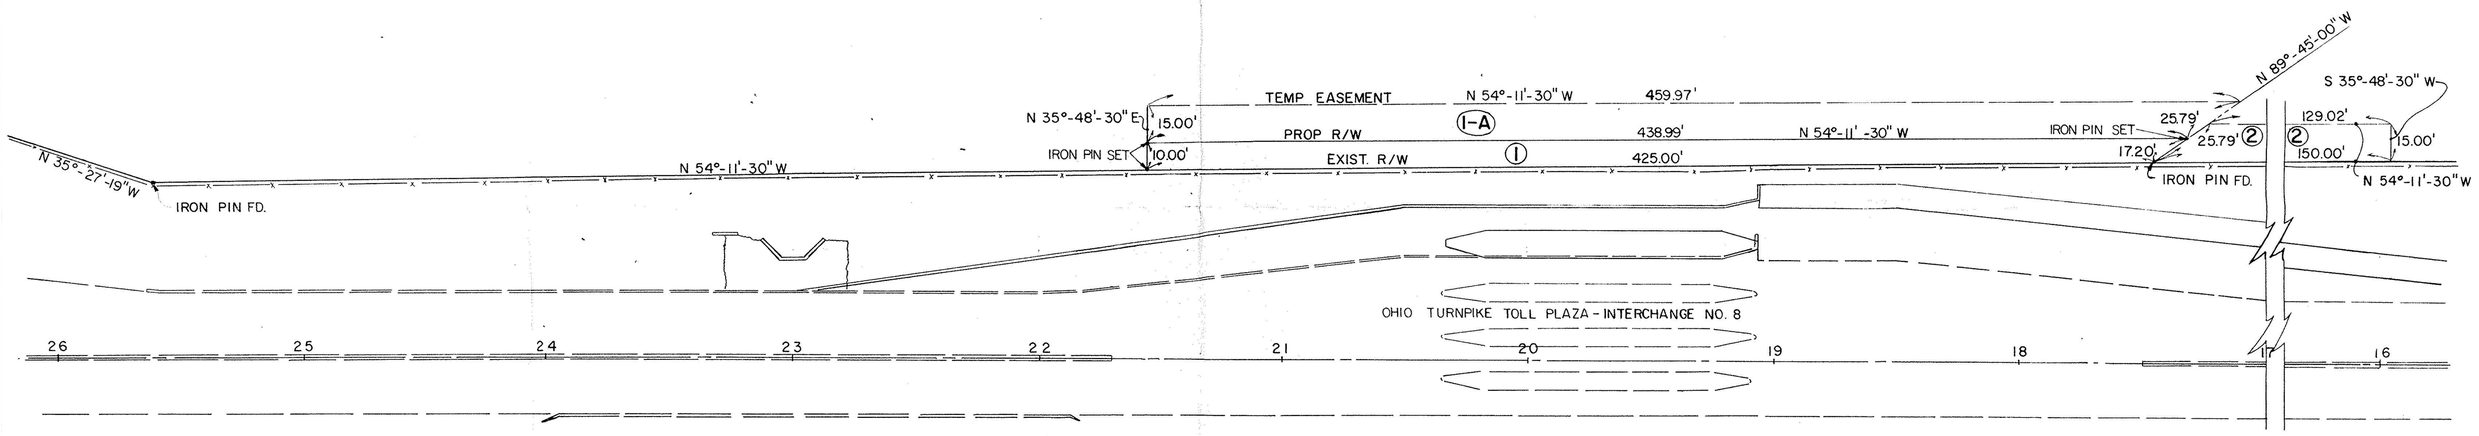

PARCEL Nº	OWNERSHIP	TOTAL TAKE	DESCRIPTION
1	RALPH RICHARDS	0.10 ACRES	PERMANENT TAKE
1-A	ORLEANS COMPANY	0.15 ACRES	TEMPORARY CONSTRUCTION EASEMENT
2	AGNES C. CROWELL	0.05 ACRES	" " " " " "

DISTANCES ARE GIVEN IN FEET AND DECIMAL PARTS THEREON AND MONUMENTS WERE FOUND OR SET AS INDICATED HEREON, ALL OF WHICH I CERTIFY TO BE CORRECT.

Richard J. Allar
RICHARD J. ALLAR

REGISTERED SURVEYOR NO. 5149
DATE AUGUST 30, 1982.

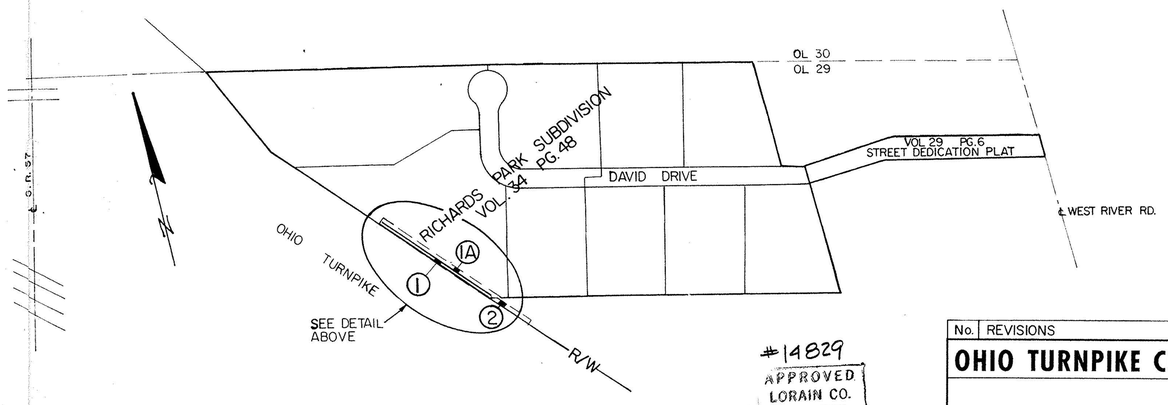

LOCATION PLAN
NO SCALE

#14829
APPROVED
LORAIN CO.
MAP DEPT.
DATE 6-16-83
PAGE 6-64
BY T. McNair
VOID AFTER

No.	REVISIONS	BY	DATE

OHIO TURNPIKE COMMISSION

RIGHT OF WAY PLAN
EXIT 8

DATE: AUGUST 1982 | SCALE: 1" = 30'
RMP: 59-82-05 | SHEET 16 OF 16