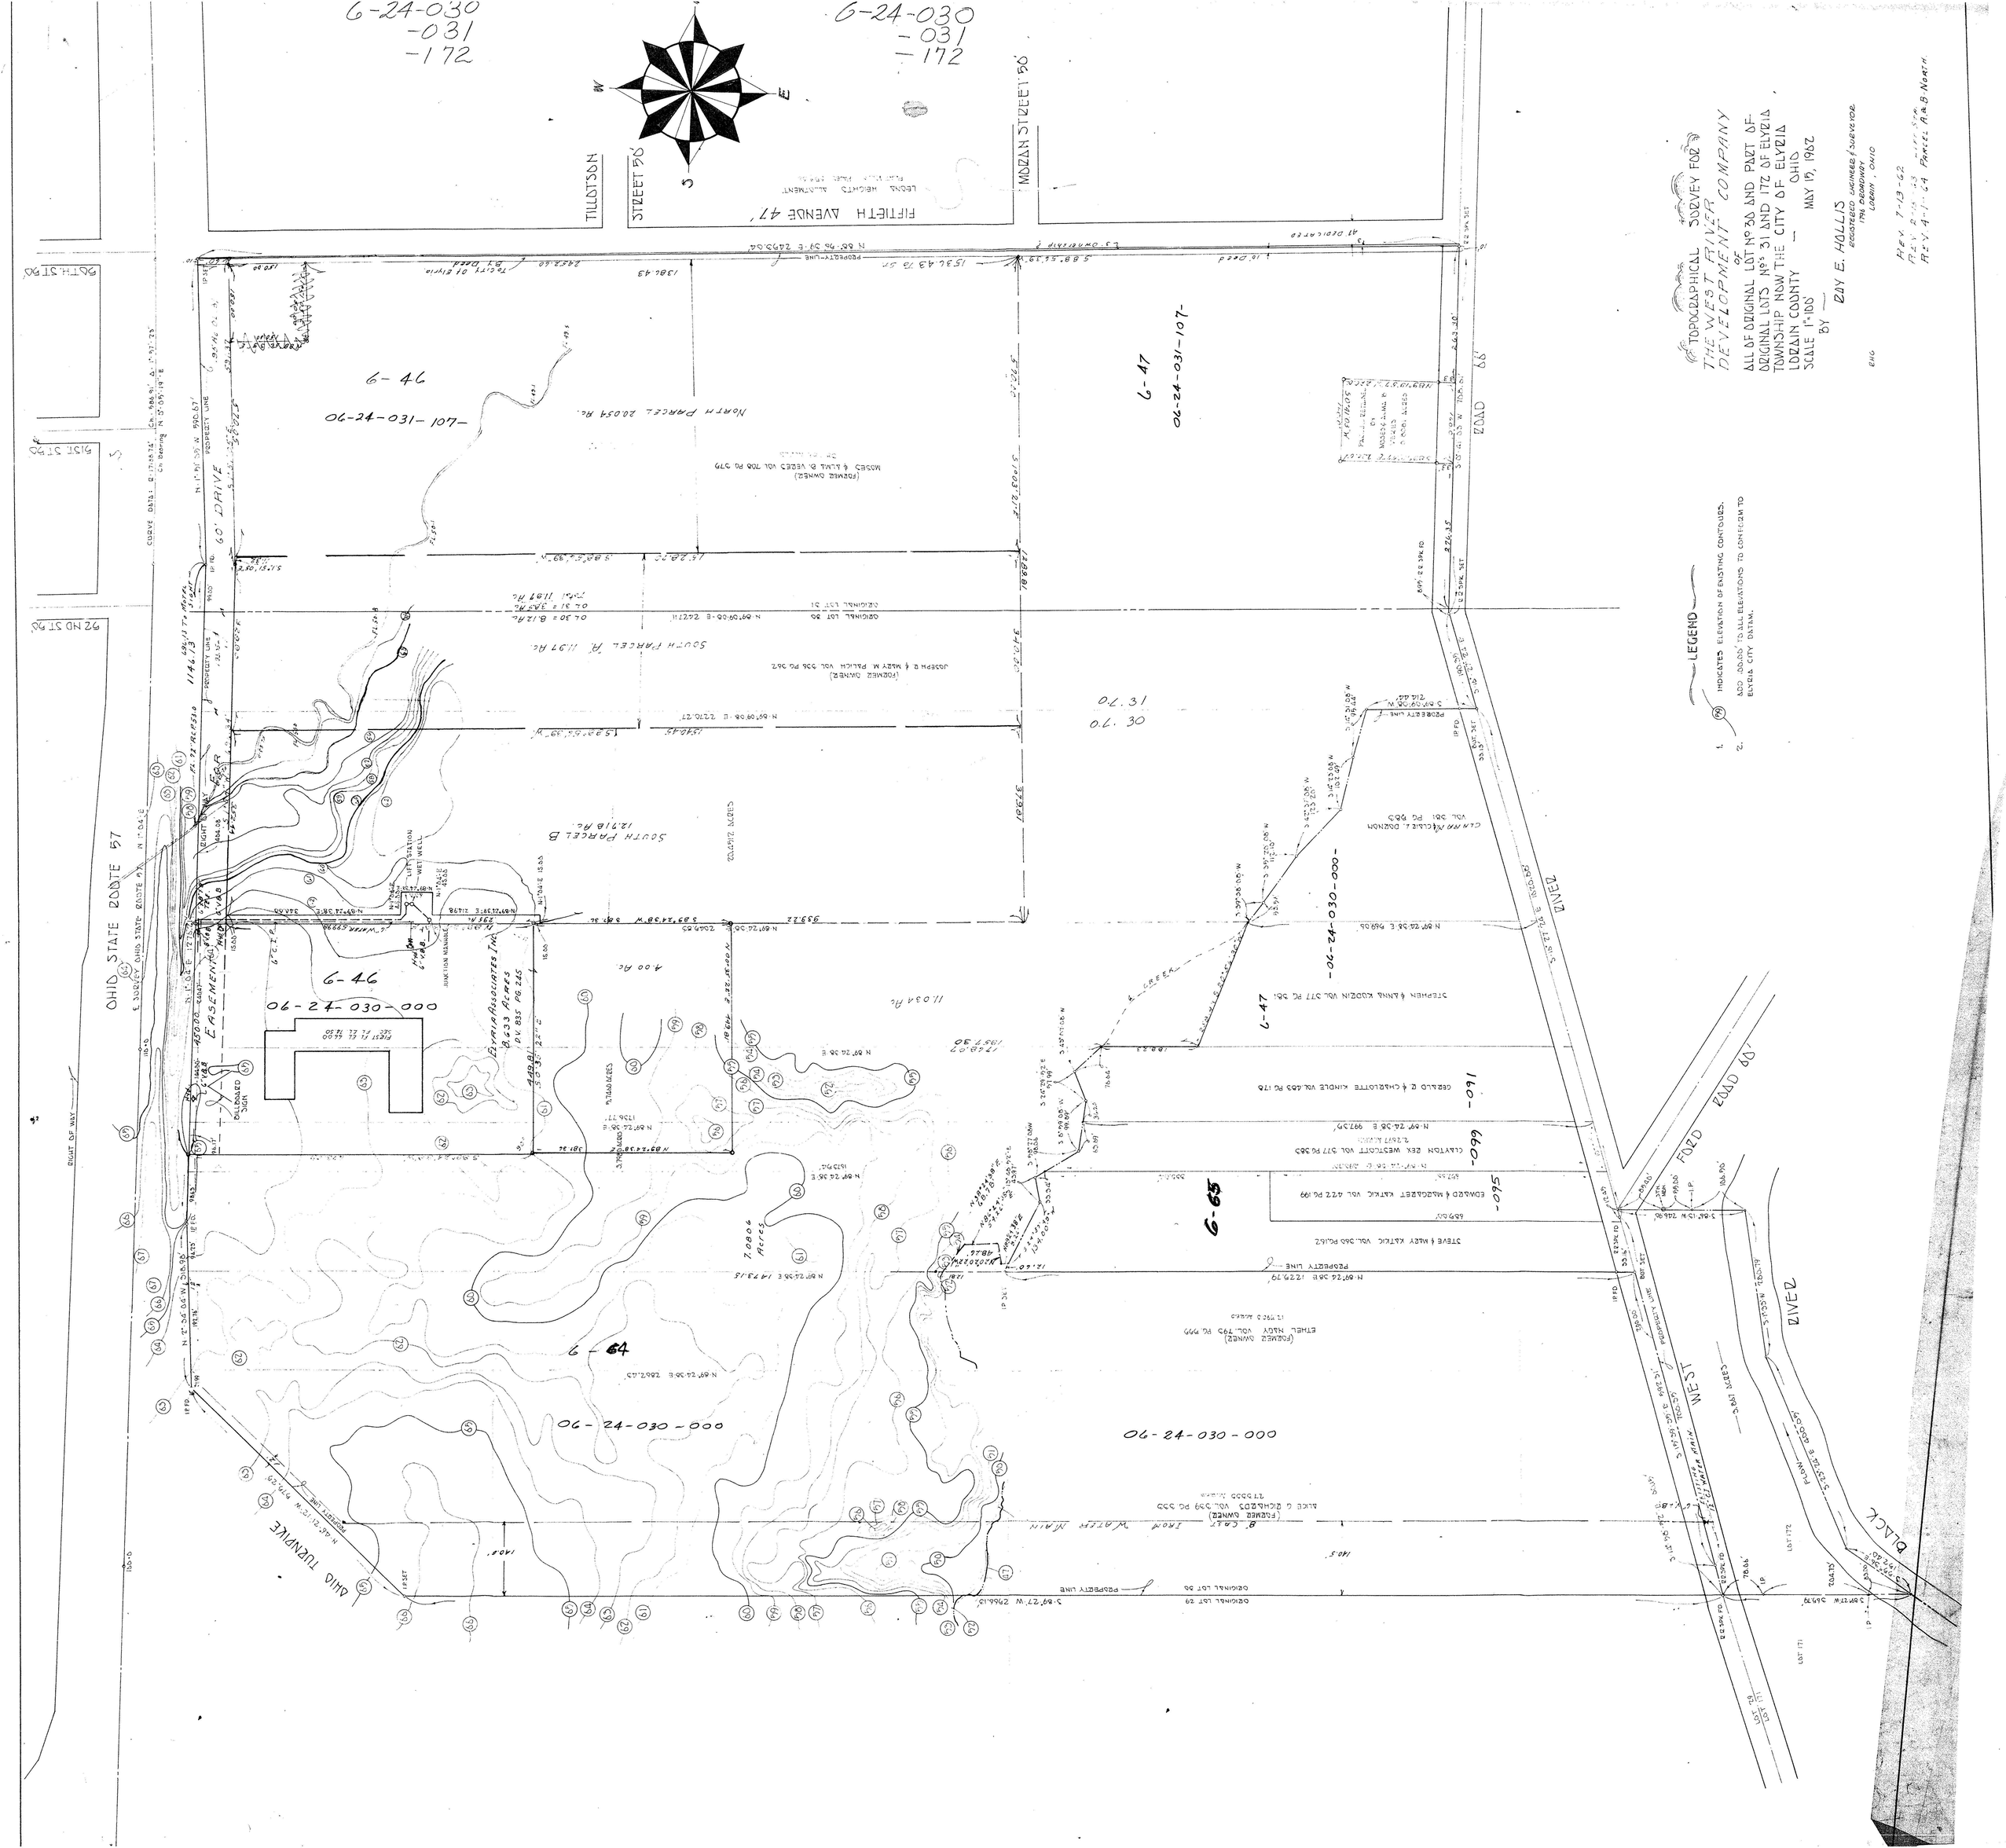
TOPOGRAPHICAL SURVEY FOR
THE WEST RIVER DEVELOPMENT COMPANY
OF
ALL OF ORIGINAL LOT Nº 30 AND PART OF ORIGINAL LOTS Nºs 31 AND 172 OF ELYRIA TOWNSHIP NOW THE CITY OF ELYRIA
LORAIN COUNTY — OHIO
SCALE 1"=100' — MAY 15, 1962
BY — RAY E. HALLIS
REGISTERED ENGINEER & SURVEYOR
1796 BROADWAY
LORAIN, OHIO
REV 7-13-62
REV 2-14-63
REV 4-1-64 PARCEL A & B NORTH
LEGEND
1. INDICATES ELEVATION OF EXISTING CONTOURS.
2. ADD 100.00' TO ALL ELEVATIONS TO CONFORM TO ELYRIA CITY DATUM.
6-24-030
-031
-172
TILLOTSON
STREET 56'
FIFTIETH AVENUE 47'
MORAN STREET 56'
60TH ST 56'
61ST ST 56'
62ND ST 56'
OHIO STATE ROUTE 57
OHIO TURNPIKE
60' DRIVE
ROAD 68'
FIRST ROAD
SECOND ROAD
FOURTH ROAD
BLACK RIVER
WEST RIVER
6-46
06-24-031-107
NORTH PARCEL 20.54 Ac.
6-47
06-24-031-107
SOUTH PARCEL A 11.97 Ac.
SOUTH PARCEL B 12.918 Ac.
06-24-030-000
6-46
06-24-030-000
EASEMENT
ELYRIA ASSOCIATES INC
8.633 ACRES
DV 835 PG 245
4.00 Ac.
11.034 Ac.
6-47
06-24-030-000
6-65
7.0806 ACRES
6-64
06-24-030-000
06-24-030-000
IRON WATER MAIN
8" CAST
LIFT STATION
WET WELL
JUNCTION MANHOLE
BILLBOARD SIGN
RIGHT OF WAY
PROPERTY LINE
CURVE DATA
O.L. 31
O.L. 30
ORIGINAL LOT 30
ORIGINAL LOT 31
ORIGINAL LOT 29
ORIGINAL LOT 50
LOT 172
LOT 171
CLAYTON ZEK WESTCOTT VOL 377 PG 385
GERALD & CHARLOTTE KINDLE VOL 483 PG 178
EDWARD & MARGARET KATKIC VOL 422 PG 199
STEVE & MARY KATKIC VOL 360 PG 162
ETHEL MAY (FORMER OWNER) VOL 795 PG 999
BLKE & RICHARD VOL 399 PG 330
STEPHEN & ANNA KODZIN VOL 377 PG 361
CLARA MELCHIZ L. DOZIOM VOL 361 PG 983
JOSEPH & MARY M PALICH VOL 336 PG 362
MOSES & LILLIA B. VEEDS VOL 706 PG 379