19021

1" = 30'

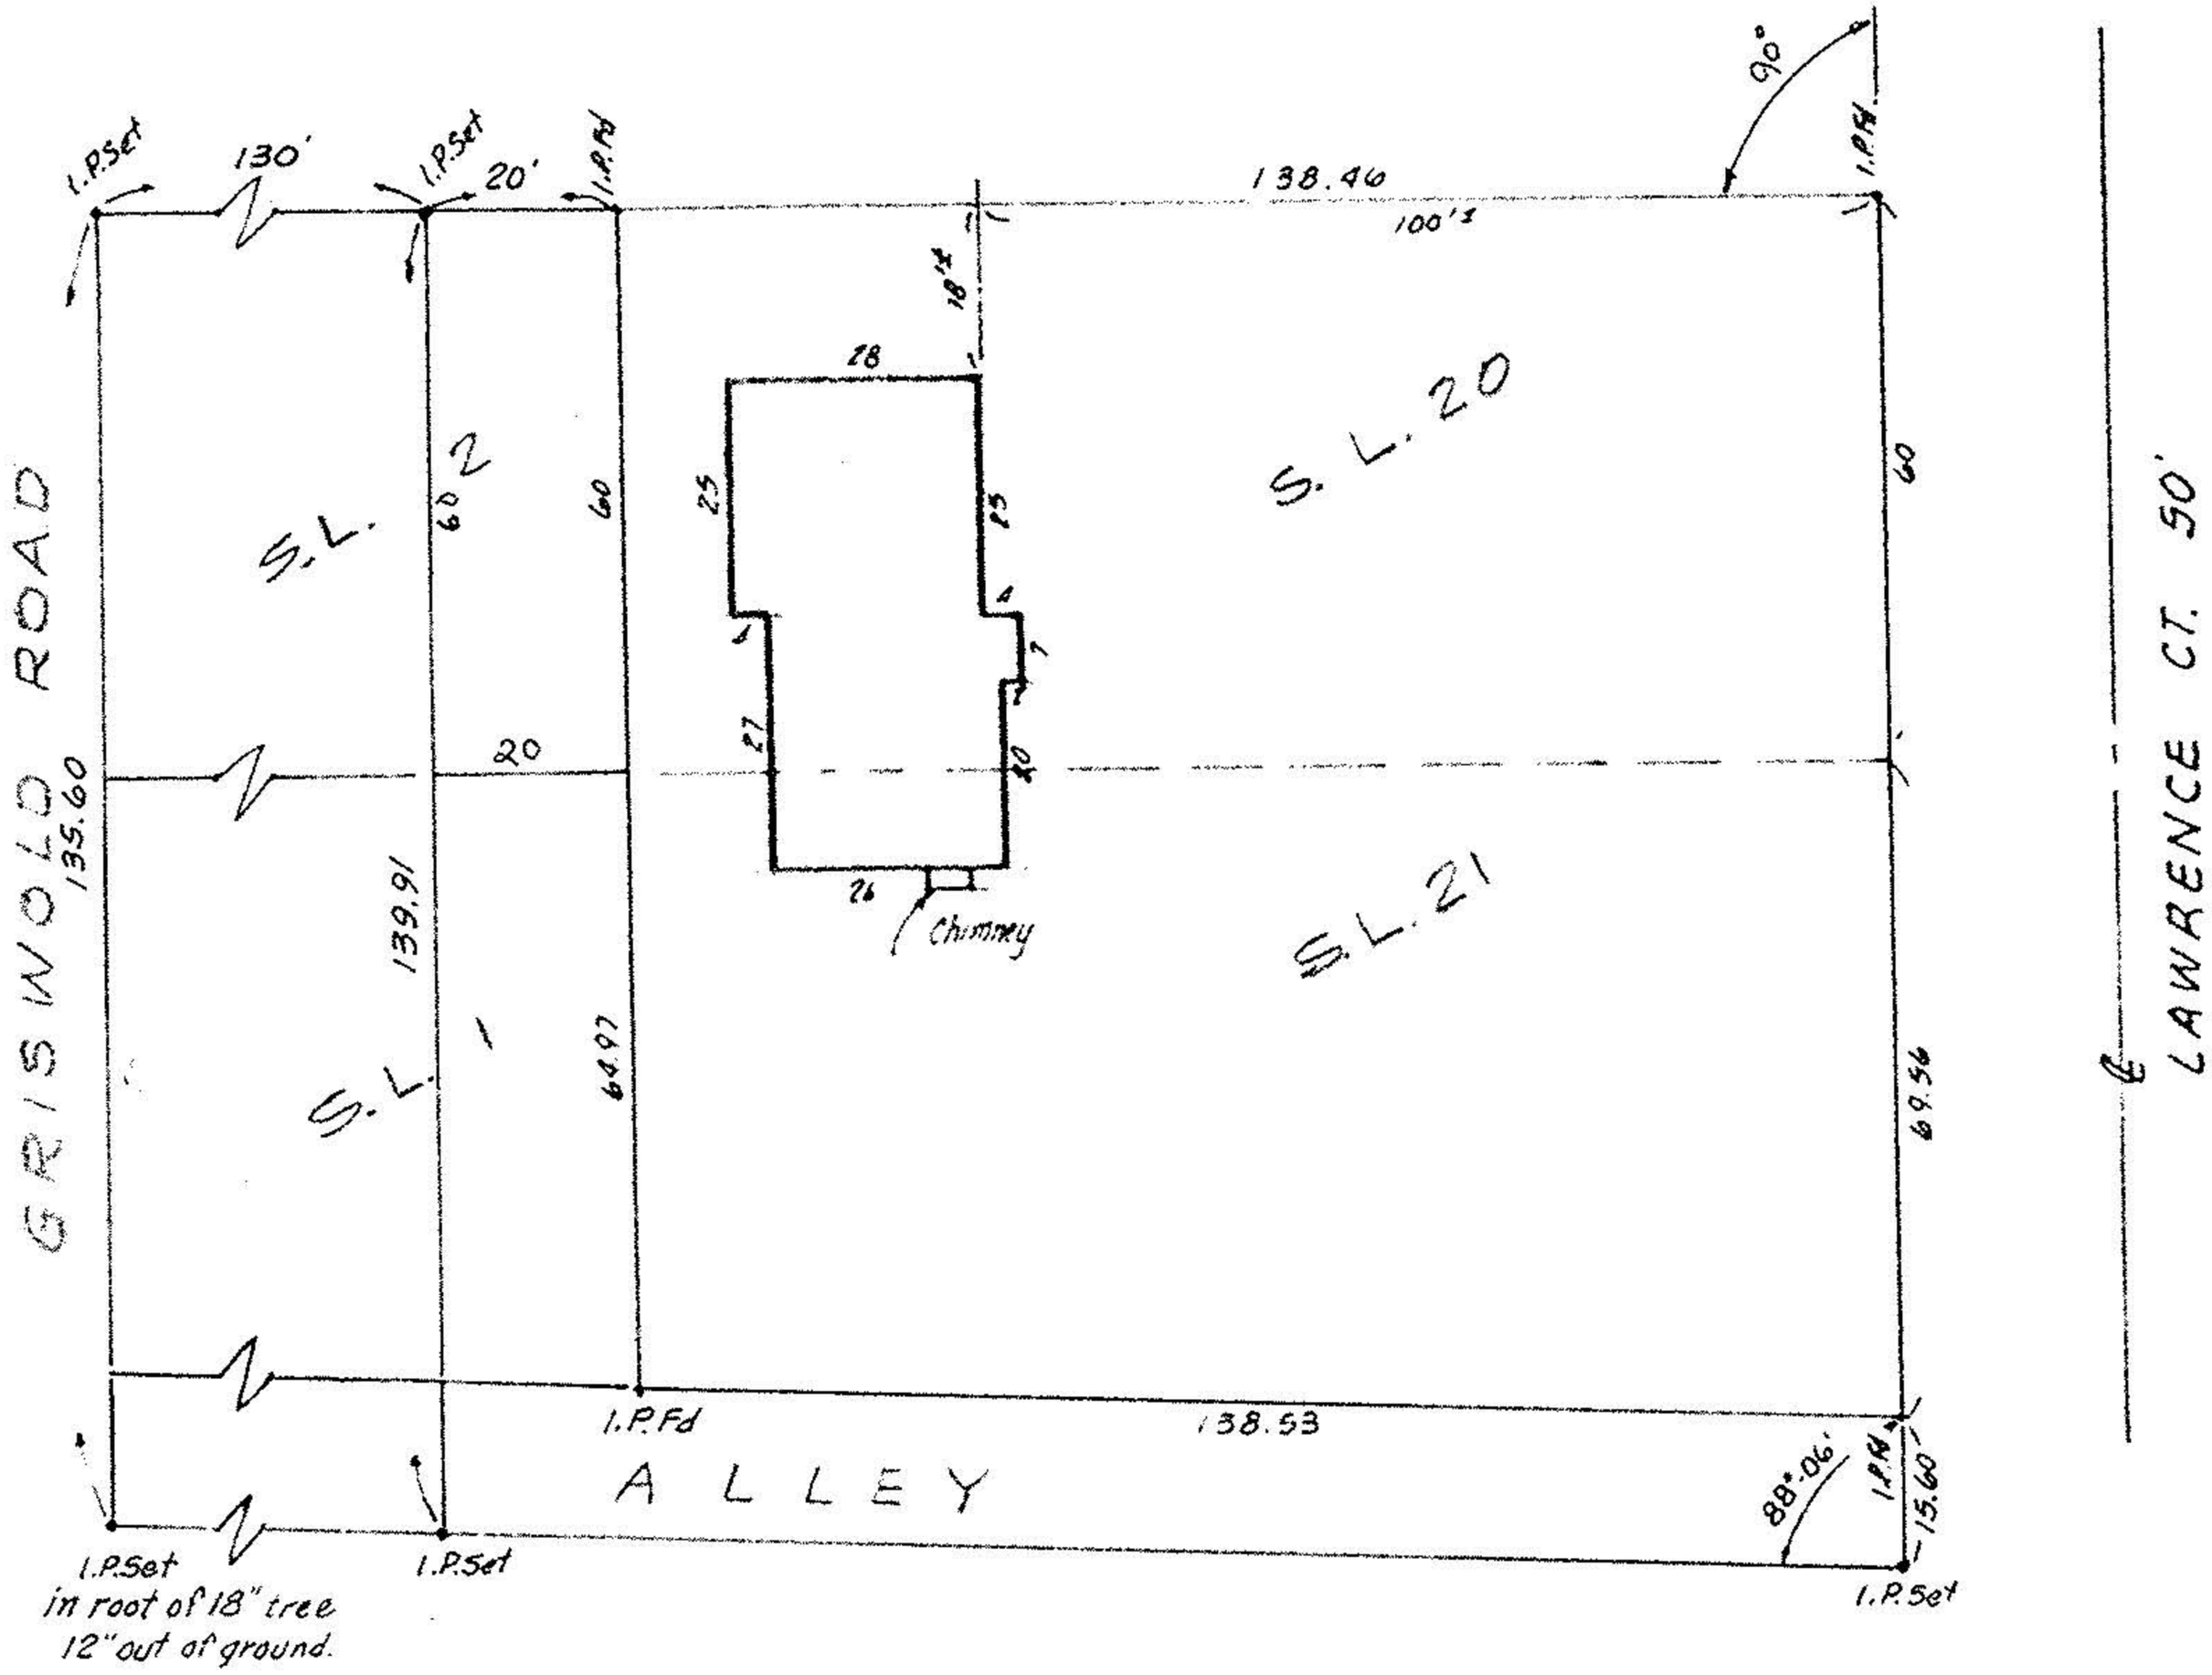

#19021
APPROVED
LORAIN CO.
MAP DEPT.
DATE 7-2-90
PAGE 6-42
BY CAROLYN FRANCIS
VOID AFTER # 19021

STATE OF OHIO
LAWRENCE V. McGLINCHY
4970
REGISTERED
SURVEYOR

SUBLOTS # 1, 2, 20 & 21 of ELYRIA HEIGHTS ALLOTMENT
PLUS PLATTED ALLEY
PLAT VOL. 6 PAGE 48
PART of ORIG. ELYRIA
LORAIN COUNTY

TWP. LOT 38 WEST of BLACK RIVER
, OHIO

THIS IS A PLAT OF SURVEY:
FOR WALT GODLES
McGLINCHY & ASSOCIATES
APR. 2 1982 # 827166