SURVEY

OF PART OF

ELYRIA TWP.

ORIGINAL LOT Nº 88

WEST OF BLACK RIVER

CITY OF ELYRIA

DATE: JUNE 1995

SCALE: 1" = 30'

21537

21537

APPROVED
LORAIN CO.
MAP DEPT

DATE 10-24-95

PAGE 6-98 6-99

BY CAROLYN FRANCIS

#21537

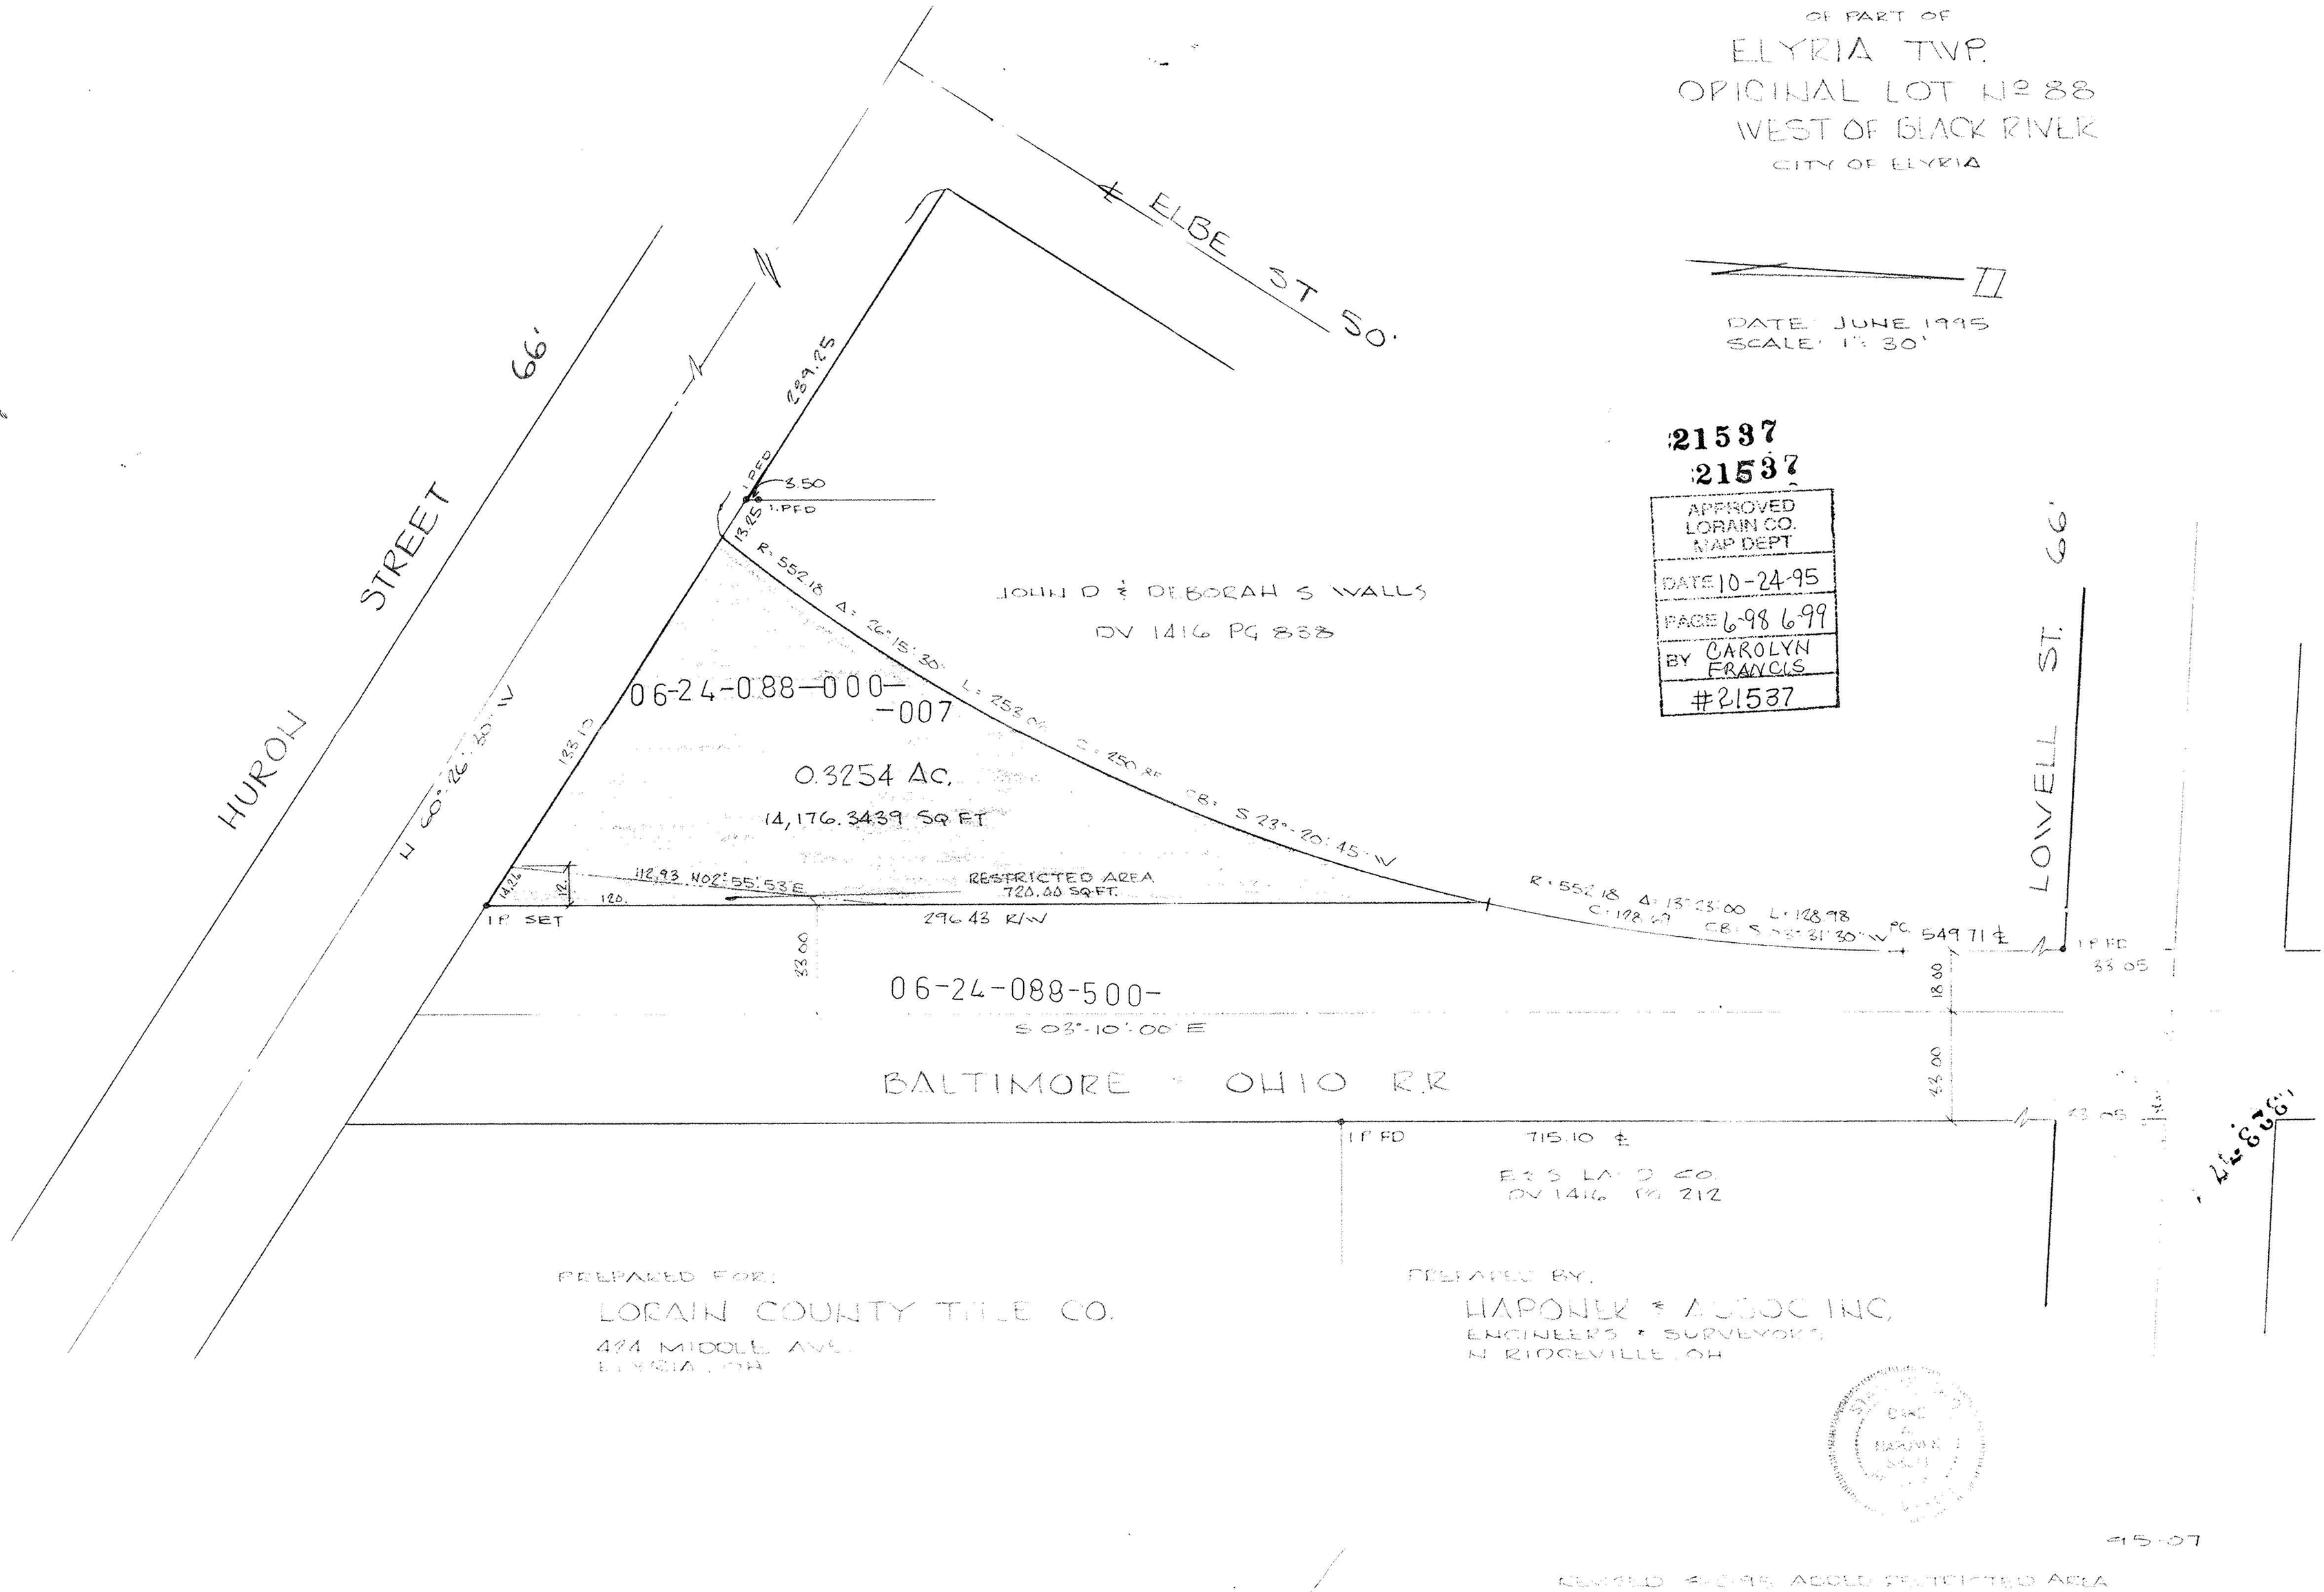

PREPARED FOR:

LORAIN COUNTY TITLE CO.

424 MIDDLE AVE.

ELYRIA, OH

PREPARED BY:

HAPONEK & ASSOC INC.

ENGINEERS & SURVEYORS

N RIDGEVILLE, OH

DAVID C. HAPONEK
REGISTERED SURVEYOR
No. 6611
STATE OF OHIO

15-07

REVISED 8-2-95 ADDED RESTRICTED AREA