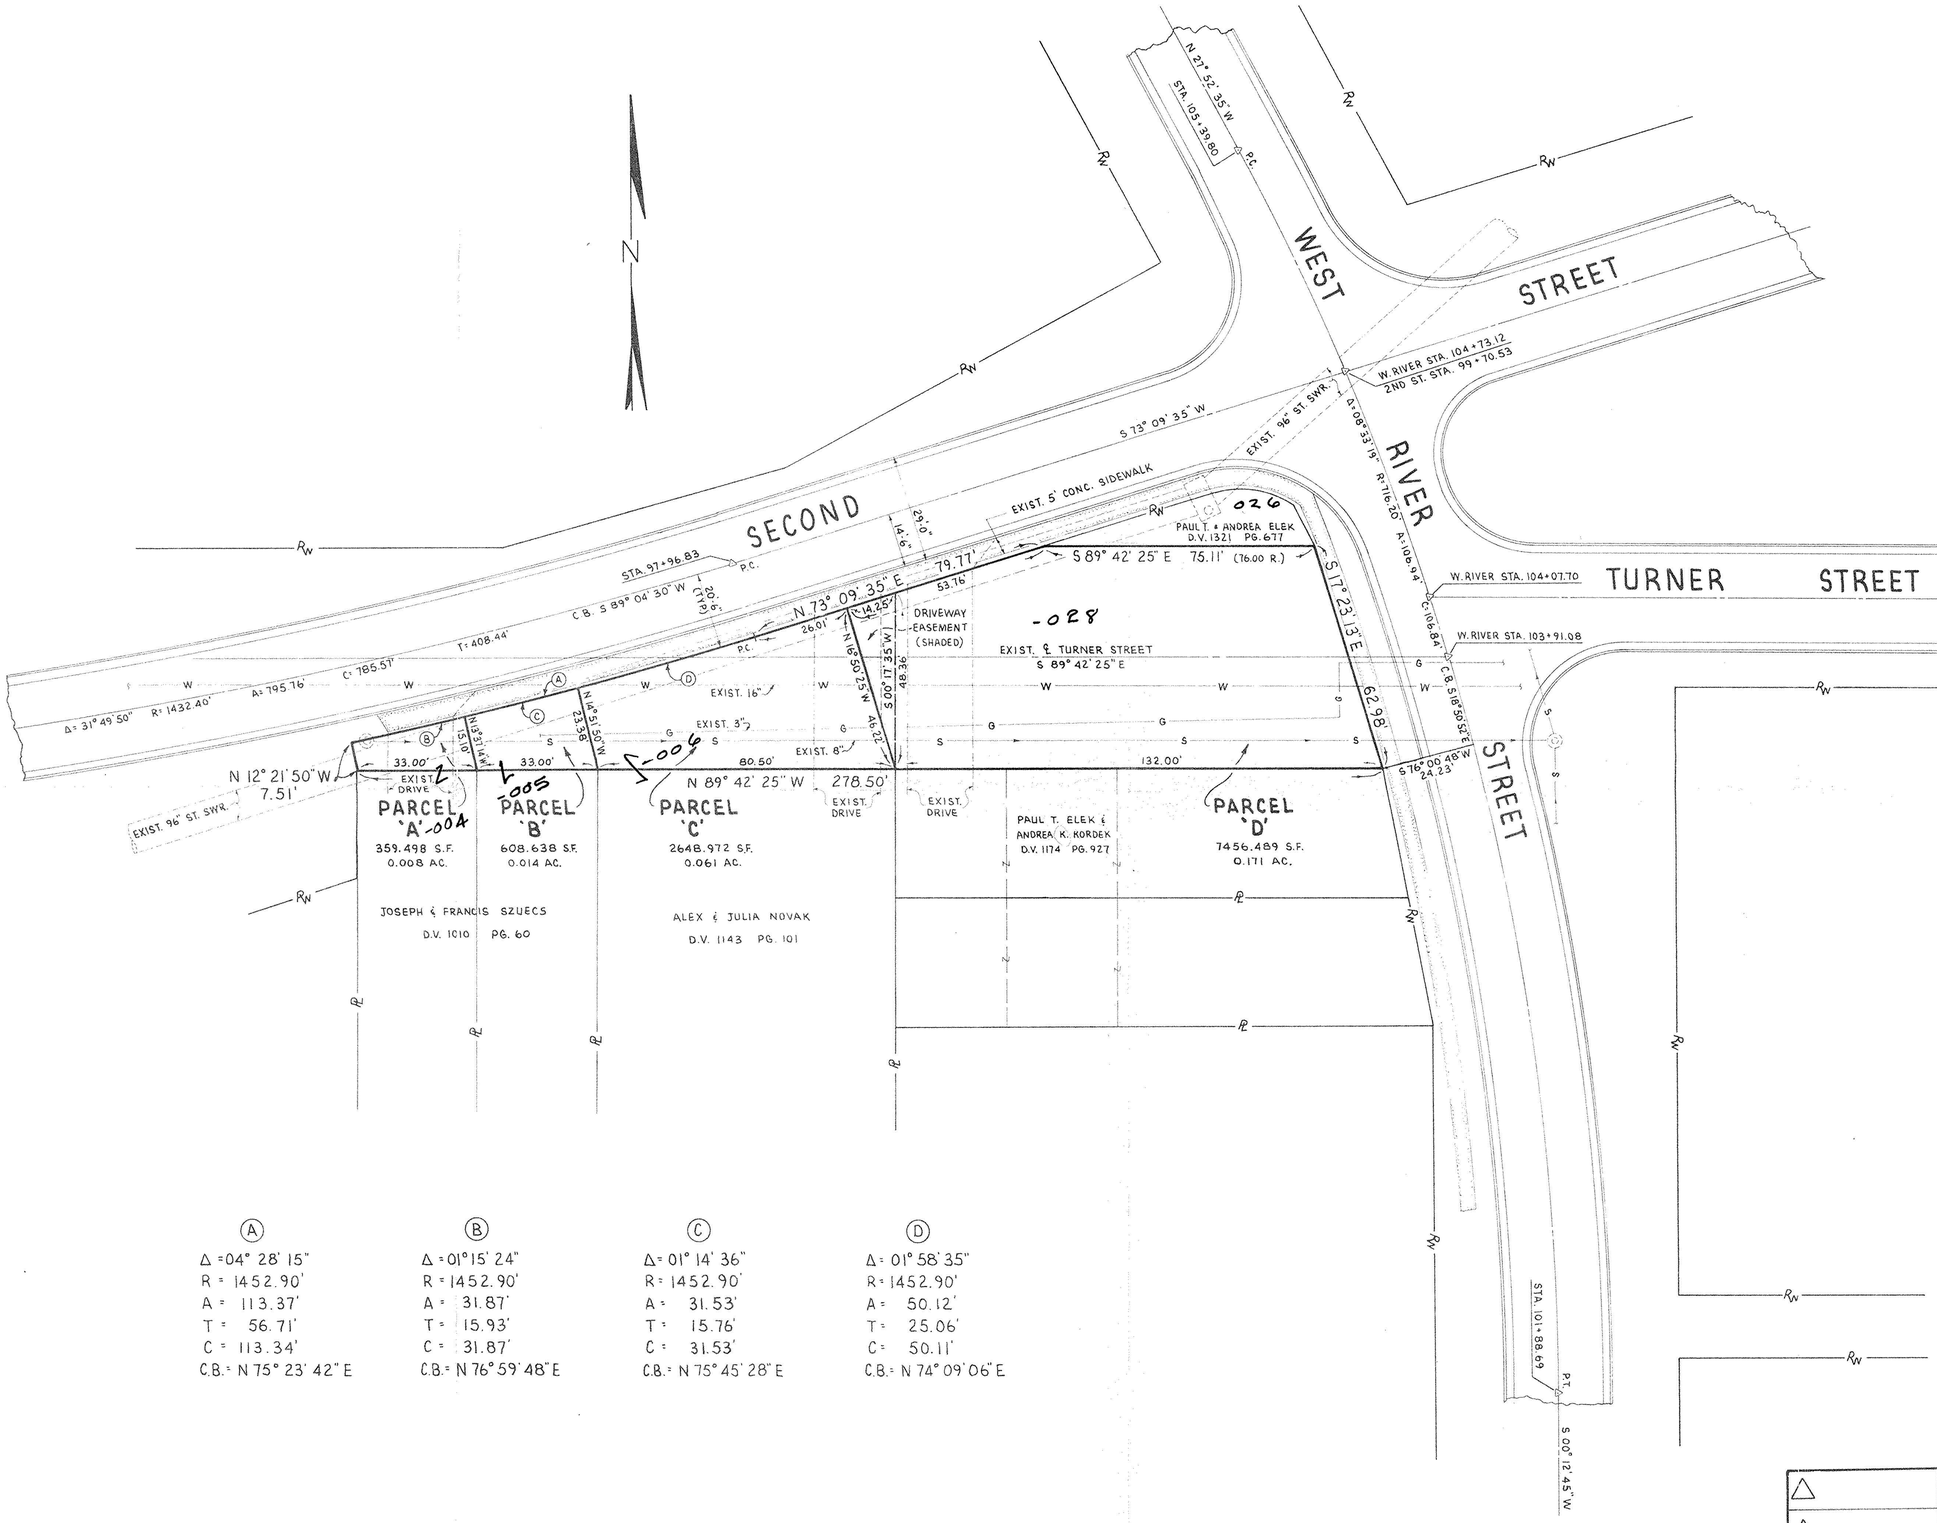

06-24-100-000
6-117

REFERENCES:

1) R/W AND CONSTRUCTION DRAWINGS FOR WEST RIVER PARKWAY PHASES 'A', 'B' AND 'C'.
2) LORAIN COUNTY DEED AND PLAT RECORDS.
3) LAUNDON-SIMON-CAHL SURVEY FOR PAUL T. ELEK.

THIS DRAWING PREPARED FROM RECORD INFORMATION. NOT A PLAT OF A FIELD SURVEY.

ORD. NO. 84-78
PASSED 4.2.84

#15496
APPROVED
LORAIN CO.
MAP DEPT.
DATE 4.5.84
PAGE 6.117
BY T. McClain

(A)
Δ = 04° 28' 15"
R = 1452.90'
A = 113.37'
T = 56.71'
C = 113.34'
C.B.: N 75° 23' 42" E

(B)
Δ = 01° 15' 24"
R = 1452.90'
A = 31.87'
T = 15.93'
C = 31.87'
C.B.: N 76° 59' 48" E

(C)
Δ = 01° 14' 36"
R = 1452.90'
A = 31.53'
T = 15.76'
C = 31.53'
C.B.: N 75° 45' 28" E

(D)
Δ = 01° 58' 35"
R = 1452.90'
A = 50.12'
T = 25.06'
C = 50.11'
C.B.: N 74° 09' 06" E

REVISION	DATE
△	
△	
1 ISSUED W/ REVISED DESCRIPTION OF VACATION. ISSUED DESC. PC'LS 'A', 'B', 'C', 'D'	1-11-84
0 ISSUED WITH DESC. OF VACATED TURNER ST. FOR REVIEW & APPROVAL	1-6-84

CITY OF ELYRIA
DEPARTMENT OF PUBLIC SERVICE
DIVISION OF ENGINEERING

PARCEL MAP
VACATION OF TURNER ST.
WEST RIVER ST. WEST TO SECOND ST.

DRAWN BY: TJS	DATE: 1-84	SCALE: 1" = 20'-0"
DESIGNED BY: TJS	DATE: 1-84	84-001-01 △
CHECKED BY:	DATE:	SHEET 1 OF 1