SURVEY PART OF
ORIGINAL ELYRIA TOWNSHIP LOT NO. 2
EAST OF BLACK RIVER
CITY OF ELYRIA , COUNTY OF LORAIN
STATE OF OHIO

PREPARED FOR
PAKZ LAND COMPANY
ELYRIA, OHIO

PREPARED BY
JAMES H. SCHMIDT
REGISTERED SURVEYOR
ELYRIA, OHIO

SC. 1"=40'
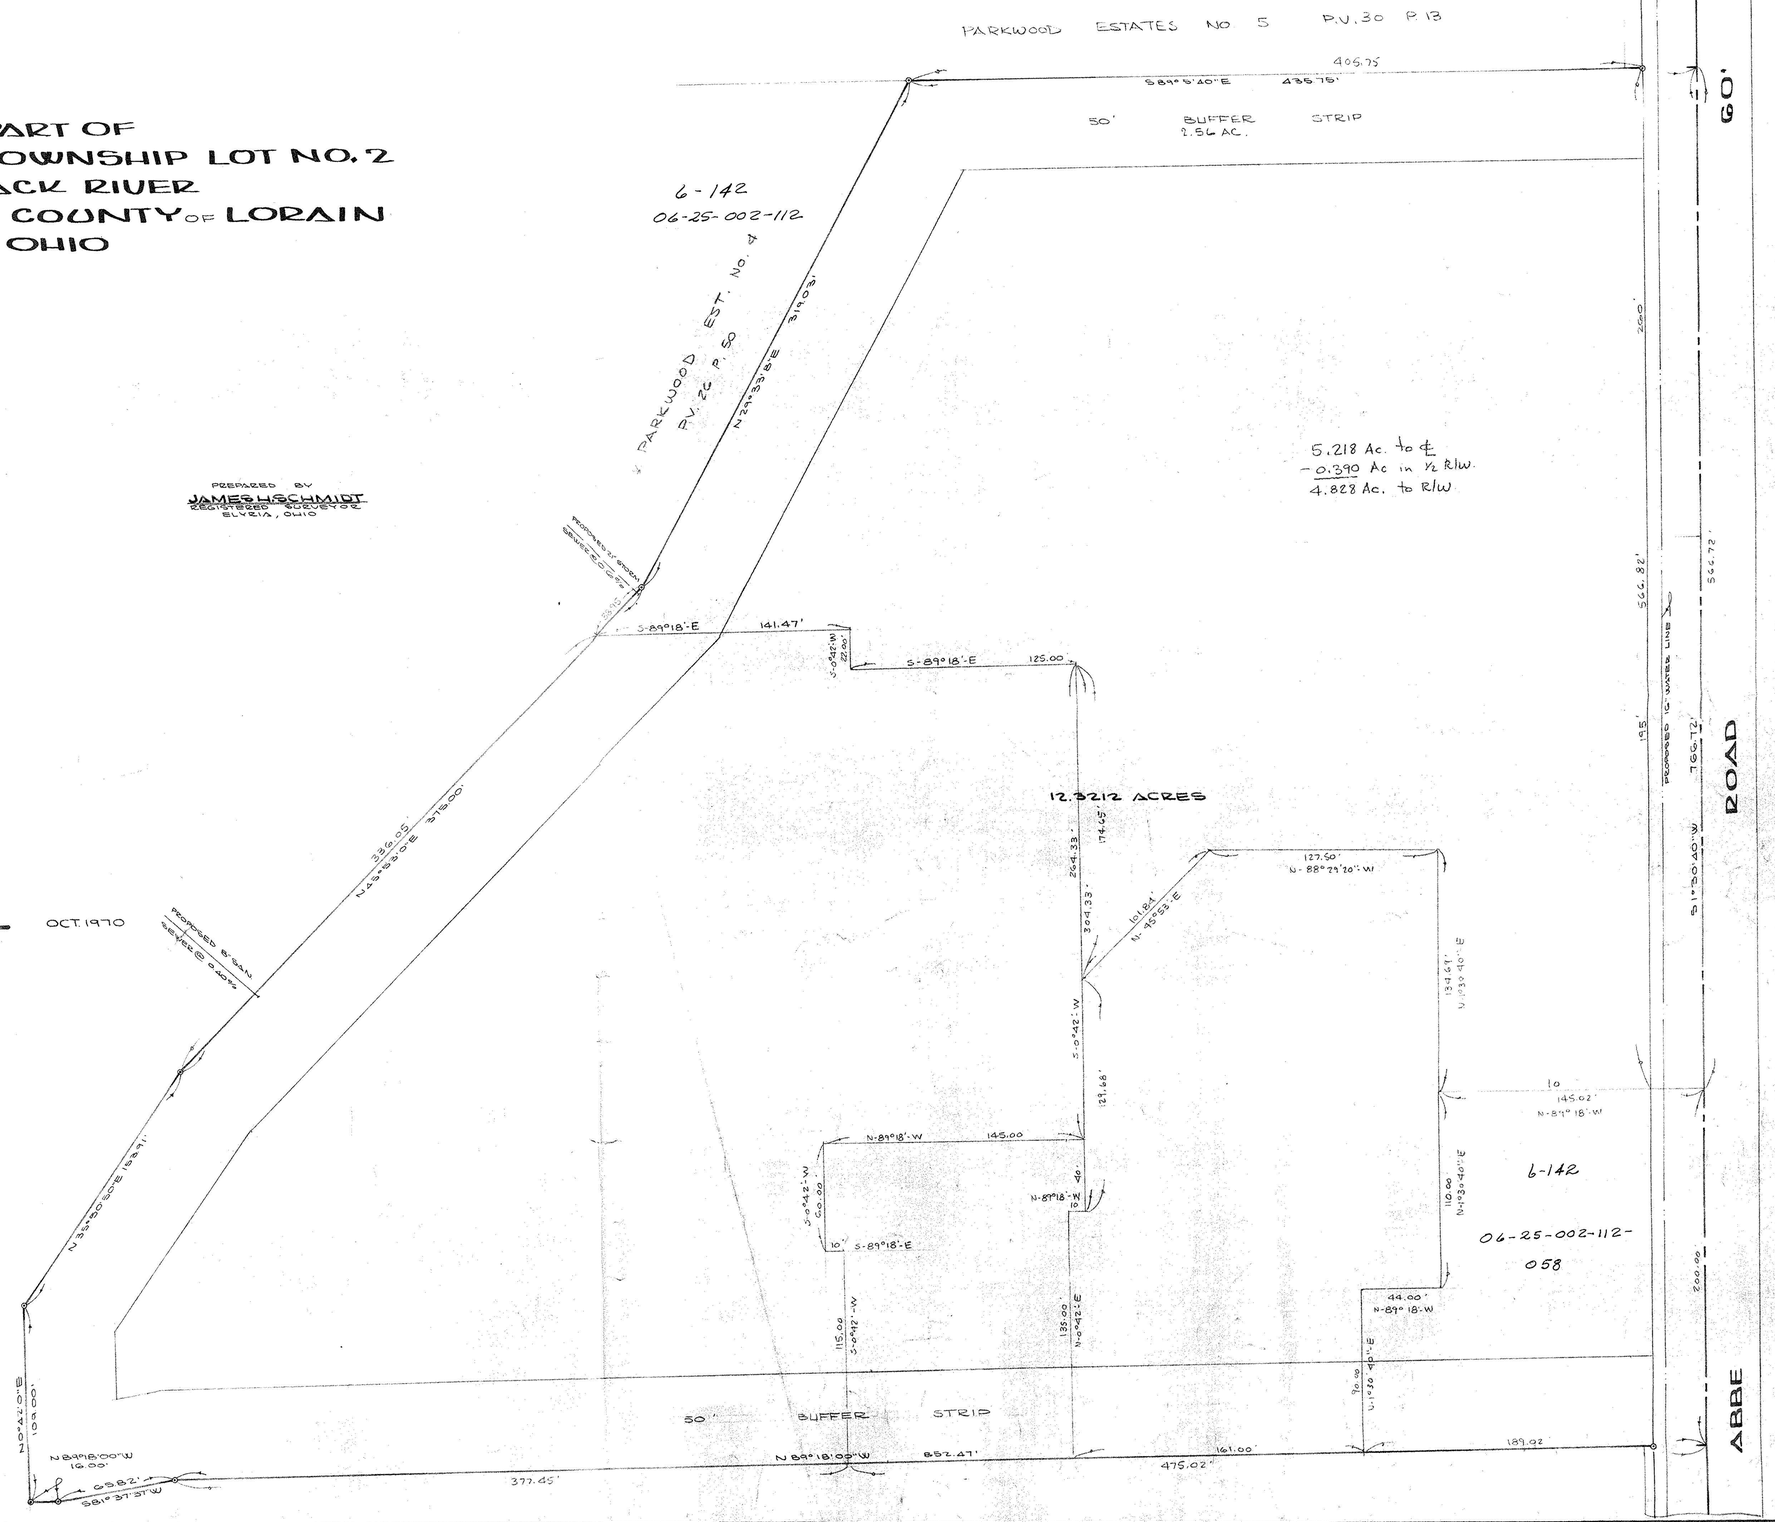
OCT. 1970