#11757

APPROVED
LORAIN CO.
MAP DEPT.
DATE 6-20-78
PAGE 6-142
BY
VOID AFTER 11757

# SURVEY PART OF ORIGINAL ELYRIA TOWNSHIP LOT NO. 2 EAST OF BLACK RIVER CITY OF ELYRIA, COUNTY OF LORAIN STATE OF OHIO

PREPARED FOR
PARK LAND COMPANY
ELYRIA, OHIO

PREPARED BY
JAMES H. SCHMIDT
REGISTERED SURVEYOR
ELYRIA, OHIO

SC. 1"=40'

OCT. 1970

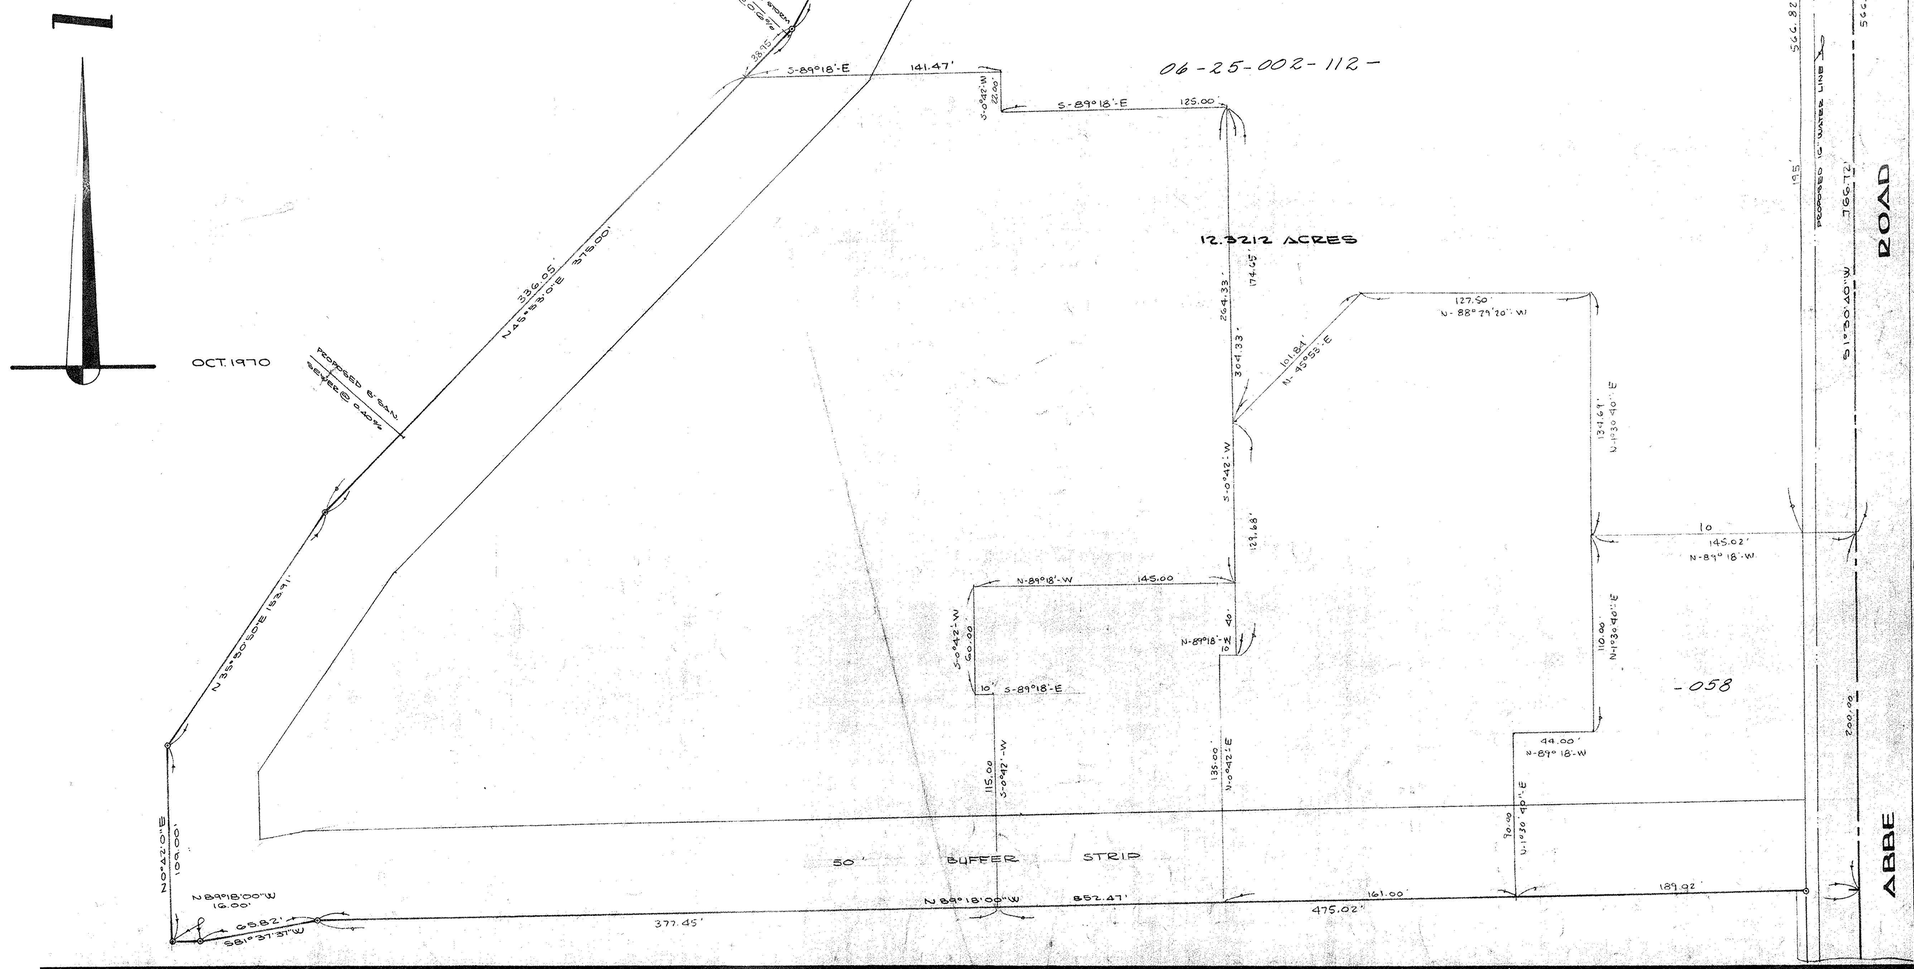


#11757

APPROVED
LORAIN CO.
MAP DEPT.
DATE 6-20-78
PAGE 6-142
BY
VOID AFTER