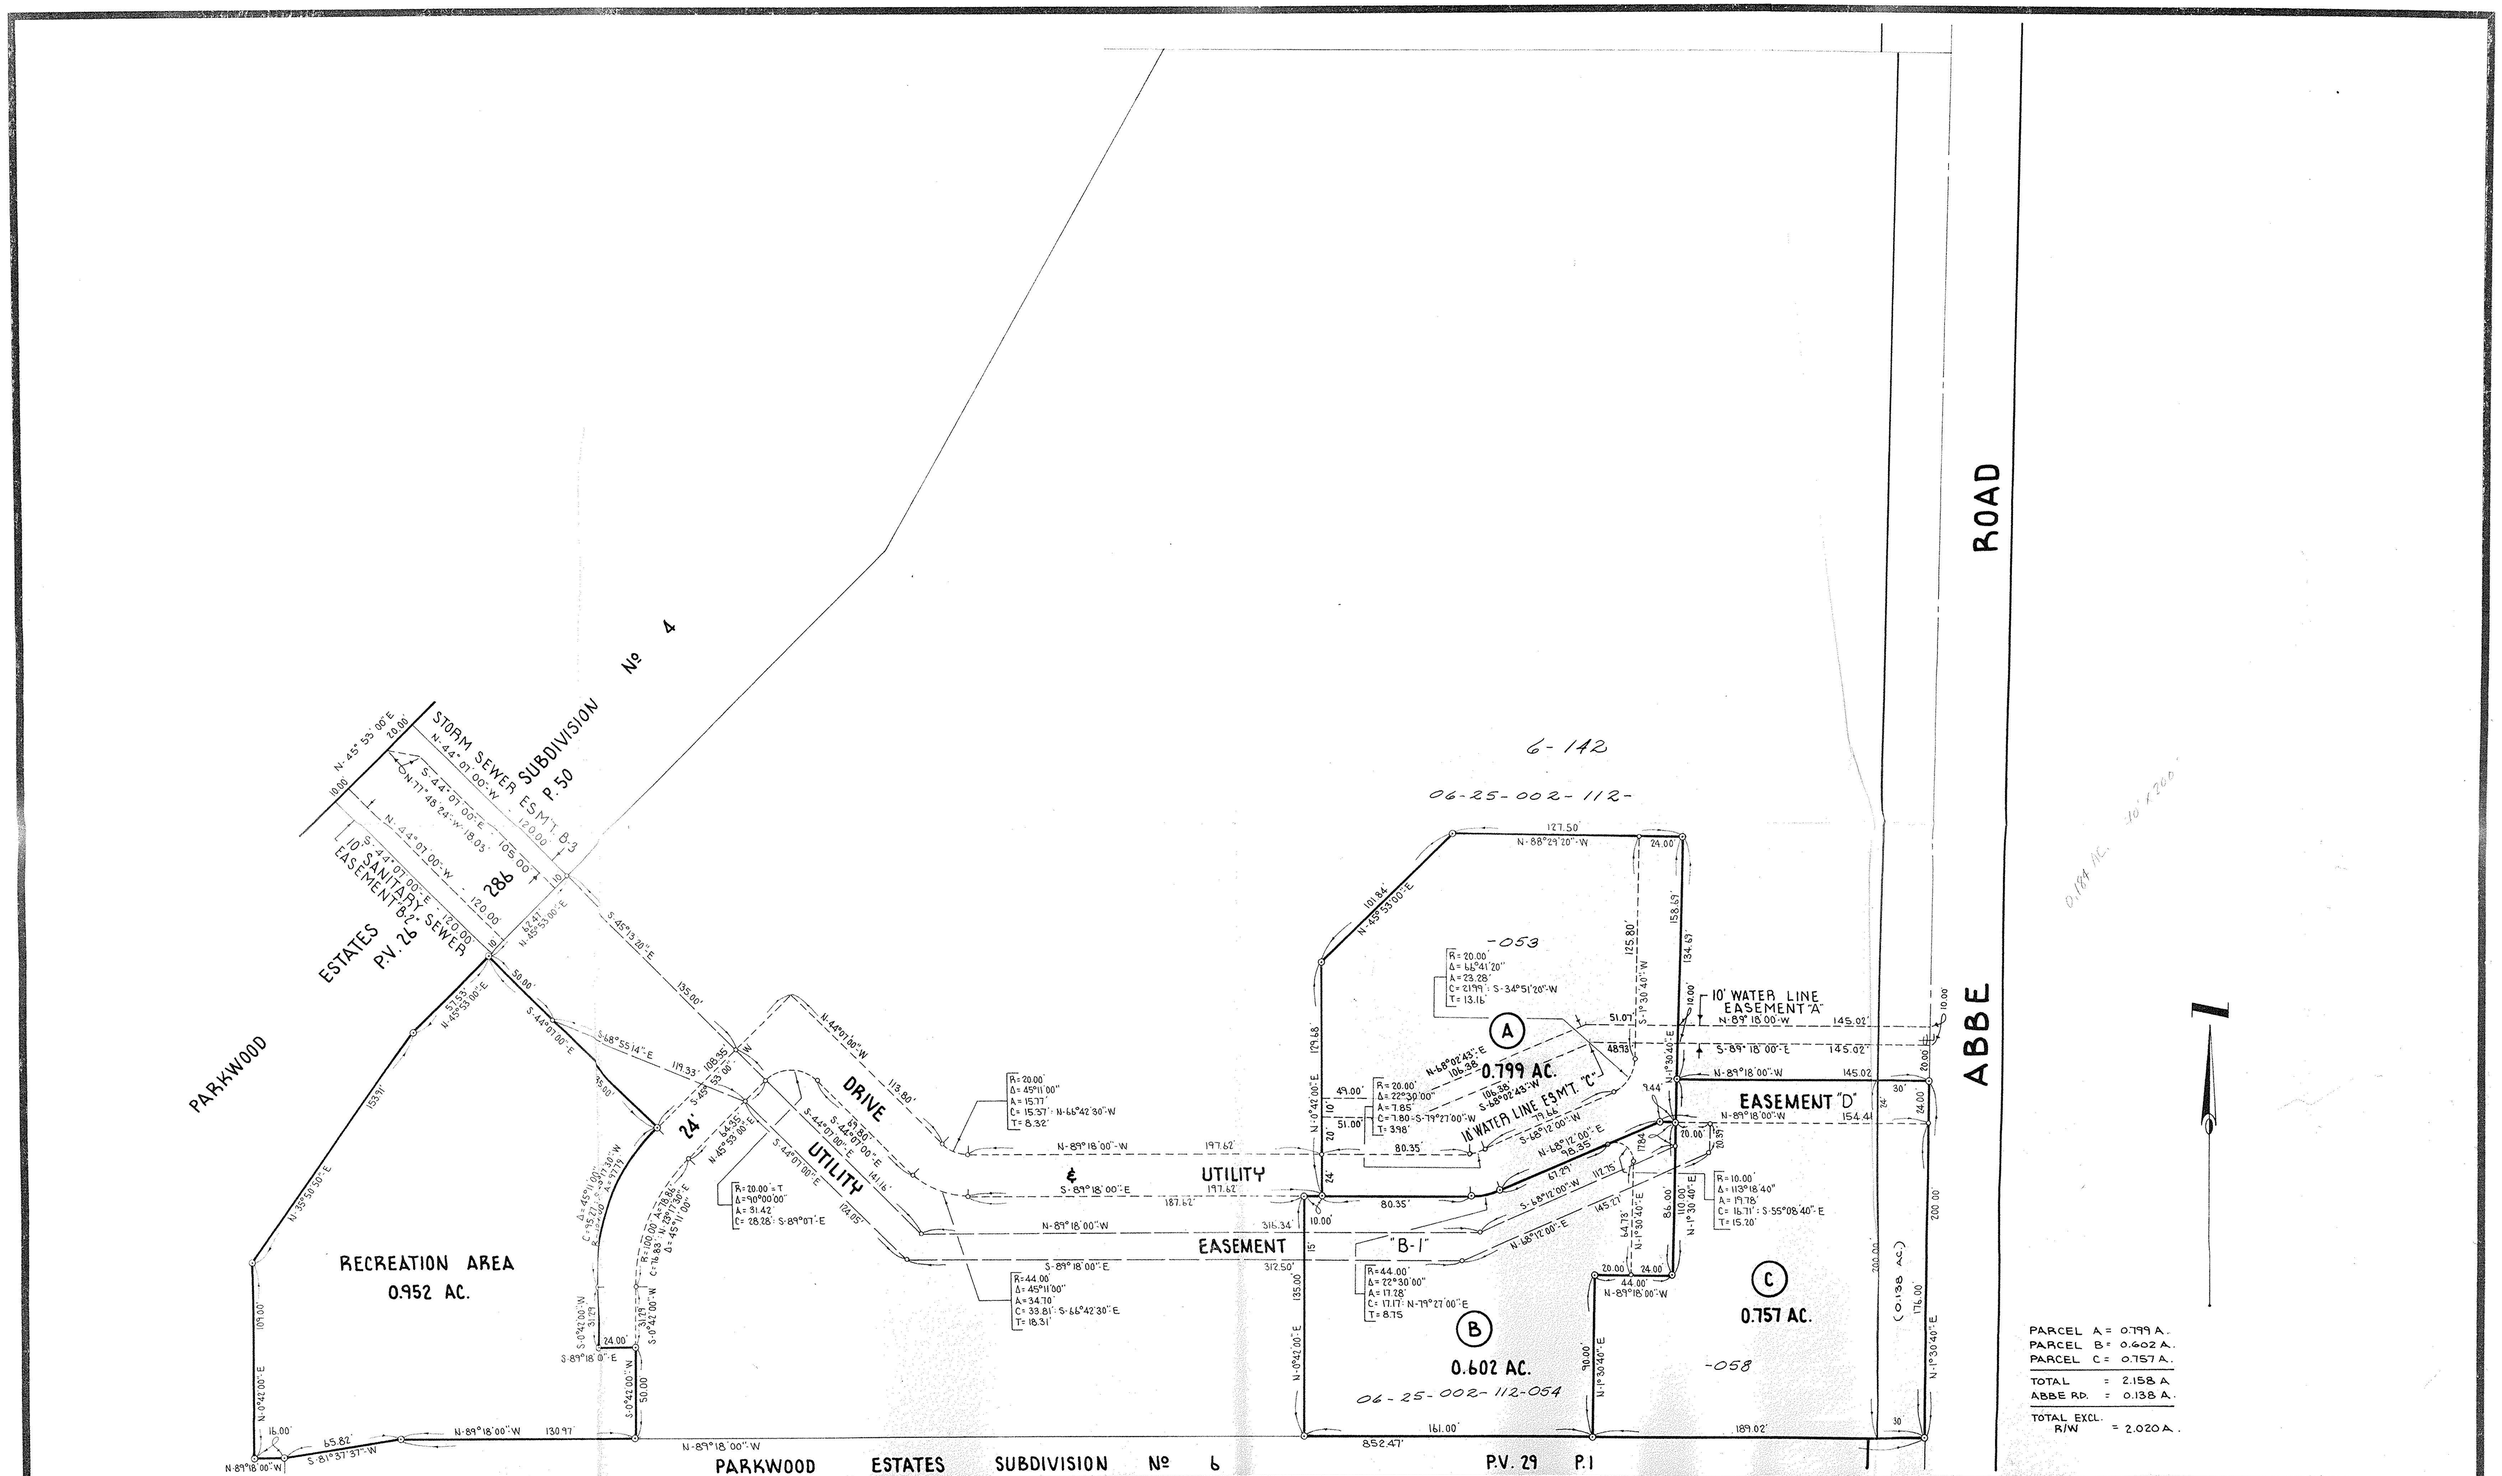

No.	Date	Description	By
4.	6/3/77	ESMT LABELS	DJL
3.	11-21-75	ADD WATER LINE EASEMENTS	DJL
2.	9-29-75	ENLARGE PCL. "A" & PCL. "B"	DJL
1.	9-24-75	ENLARGE PCL. "A"	DJL

REVISIONS

PROJECT

PARCEL & EASEMENT MAP

PART OF ORIGINAL ELYRIA TOWNSHIP LOT № 2
EAST OF BLACK RIVER
CITY OF ELYRIA COUNTY OF LORAIN STATE OF OHIO

PREPARED FOR:

Drawn by: DJL
Checked by:
App. by:
Scale: 1" = 40'
Date: SEPT. 15, 1975

KLEINOEDER · SCHMIDT and ASSOCIATES

ENGINEERS — SURVEYORS — CONSULTANTS in LAND PLANNING

ELYRIA - NORWALK - MEDINA OHIO

REFERENCES

SHEET NO. 1 of 4

JOB NO. 6708