-126

06-25-007-000

-160

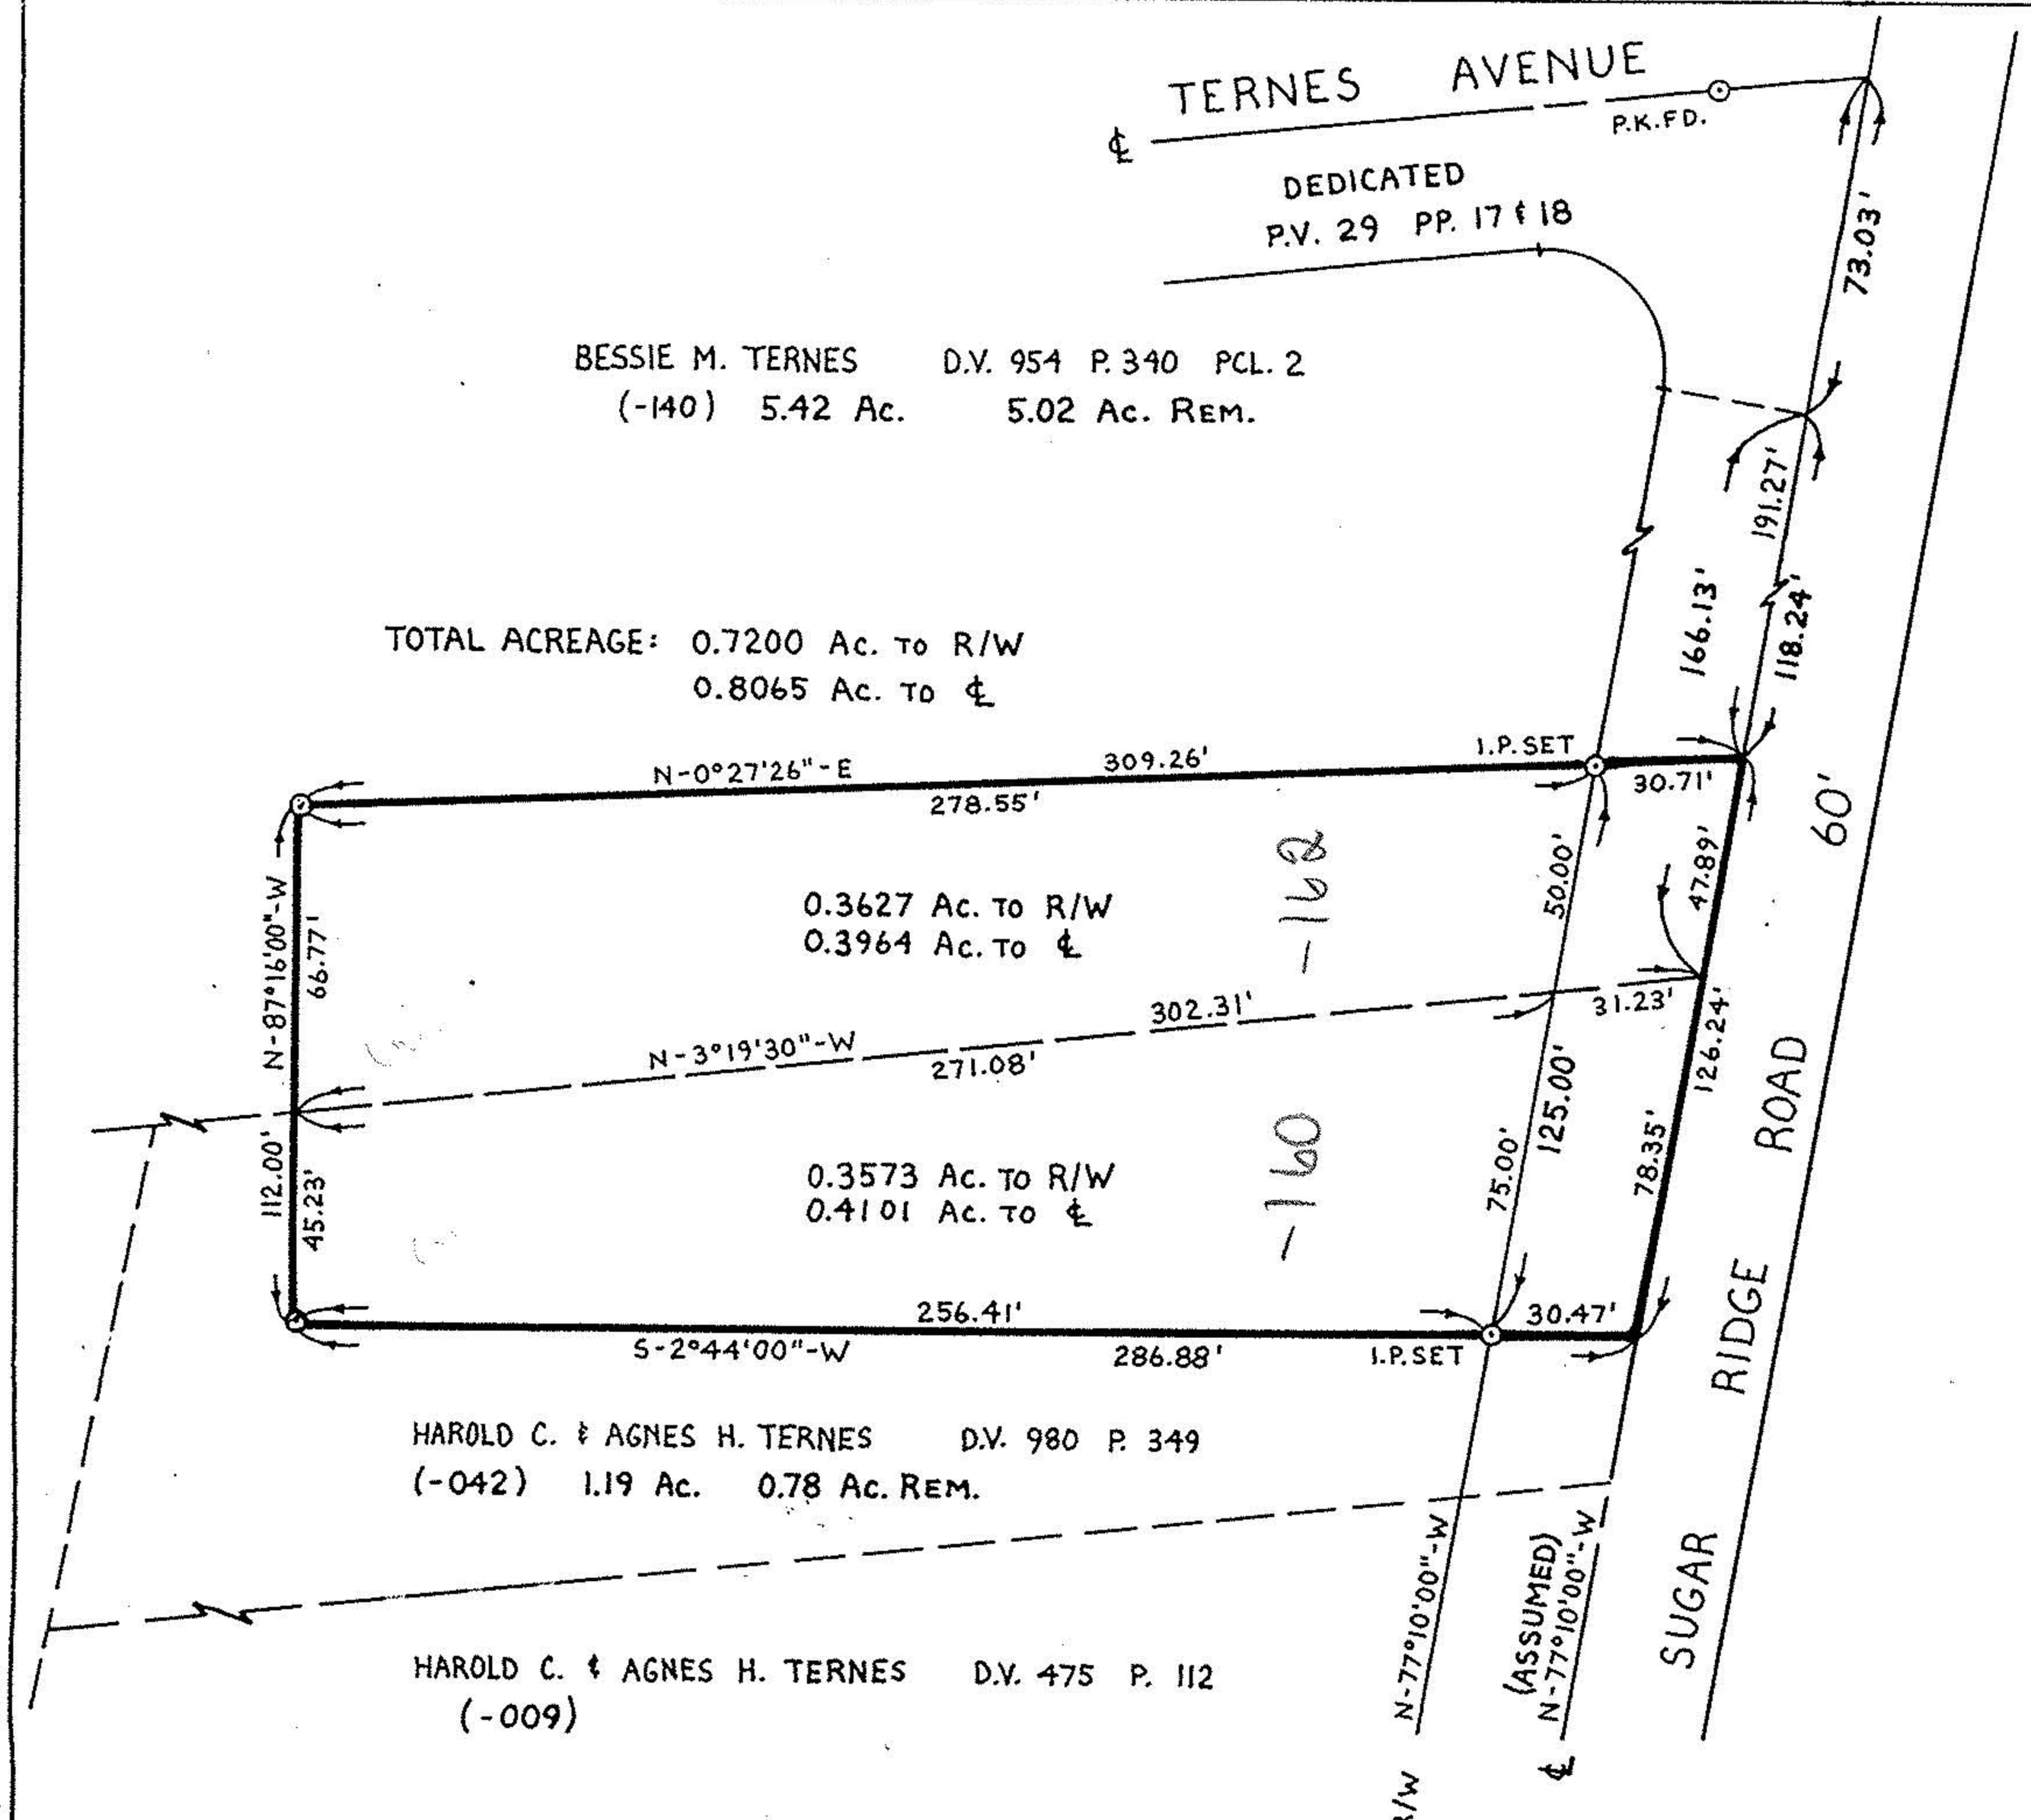

NORTH

SCALE: 1" = 50'

0 25 50 75 100

#18789 APPROVED
LORAIN CO.
MAP DEPT.
DATE 12-22-89
PAGE 6-126
BY CAROLYN FRANCIS
VOID AFTER # 18789

SURVEY MAP

PART OF
ELYRIA TOWNSHIP
ORIGINAL LOT 7 EAST OF RIVER
CITY OF ELYRIA COUNTY OF LORAIN
STATE OF OHIO

PREPARED BY: KS ASSOCIATES INC.
ENGINEERS & SURVEYORS

David L. Elwell

DAVID L. ELWELL REG. SURV. # 6333

STATE OF OHIO
DAVID L. ELWELL
6333
REGISTERED
SURVEYOR

89-550