06-25-011
6-89
6-107

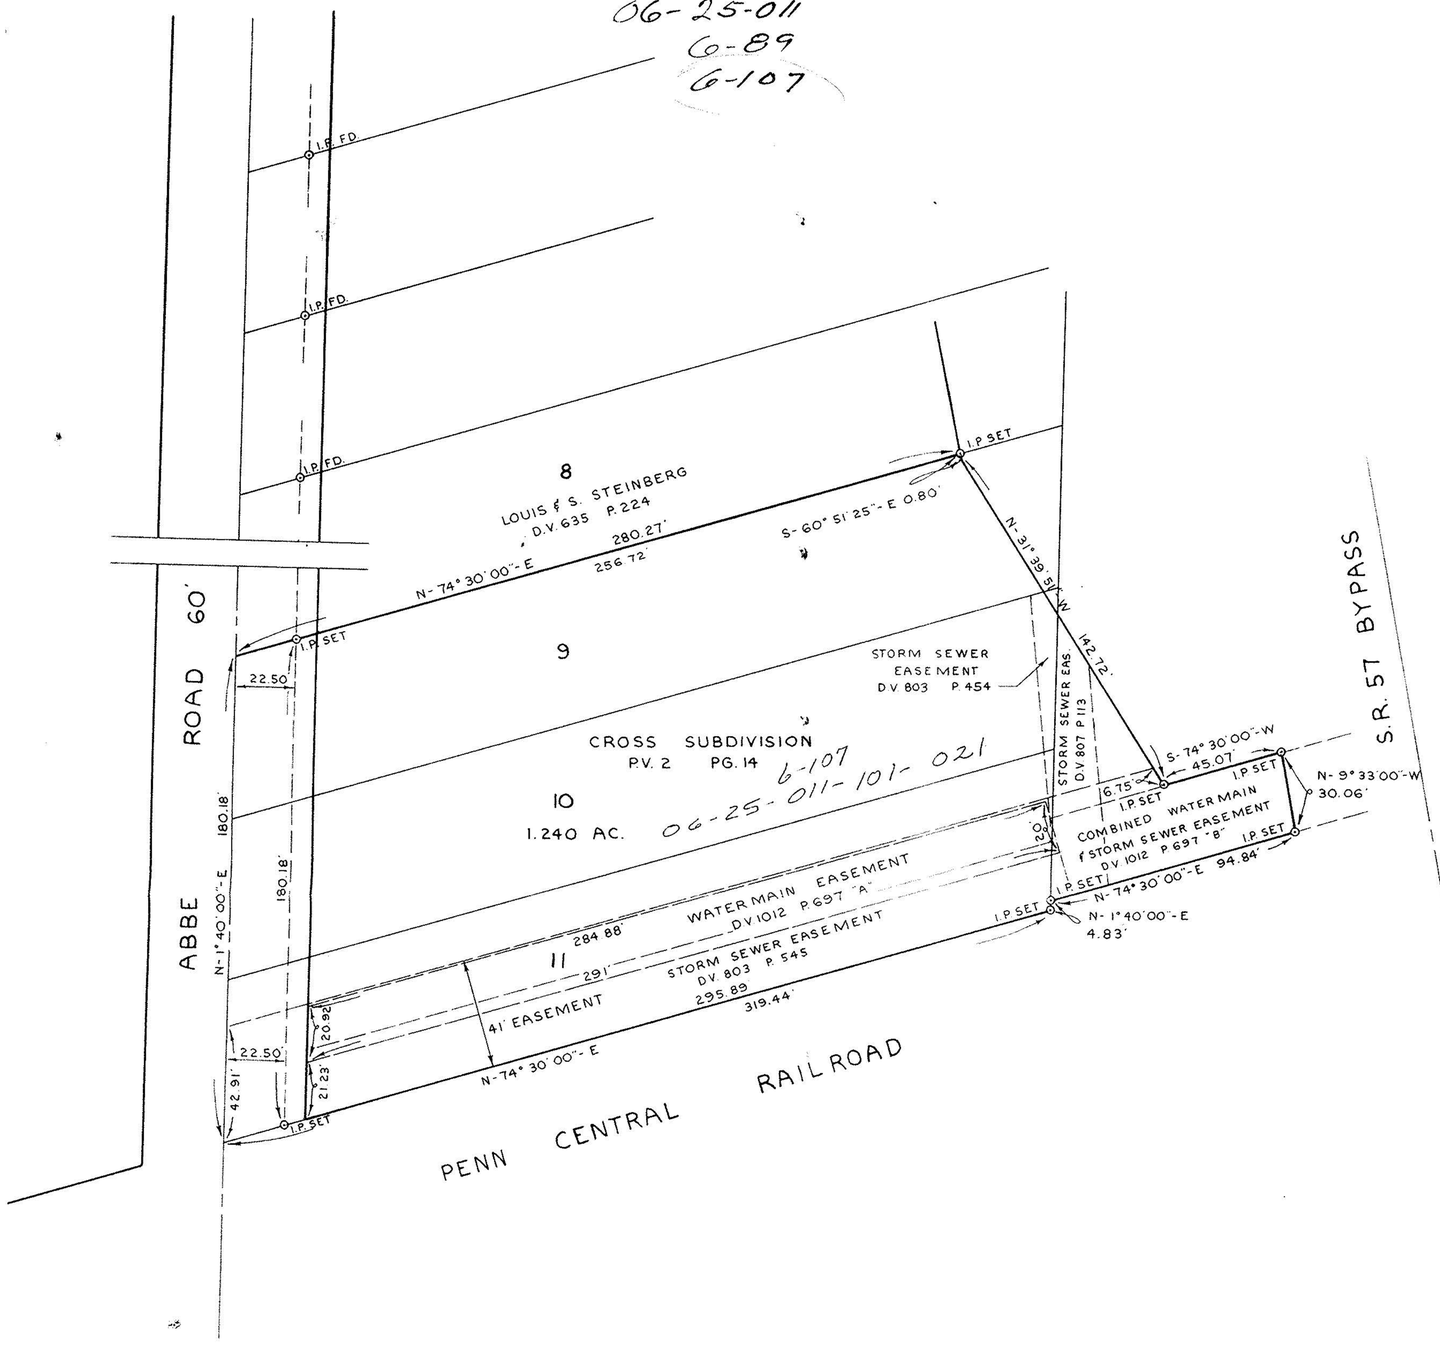

PROJECT

SURVEY
OF PART OF
ORIGINAL ELYRIA TOWNSHIP LOT NO. 11 EAST OF THE RIVER
CITY OF ELYRIA COUNTY OF LORAIN STATE OF OHIO

Rev.
9-16-76

Prepared for: THE BENDIX CORPORATION

Drawn by: DLH
Checked by:
App. by:
Scale: 1" = 40'
Date: 8-27-76

KLEINOEDER · SCHMIDT and ASSOCIATES
ENGINEERS — SURVEYORS — CONSULTANTS in LAND PLANNING
ELYRIA - NORWALK - MEDINA OHIO

REFERENCES
F.B. 19 P. 25
69-407

SHEET NO. 1 of 1

JOB NO. 76-247