LAUNDON • SIMON • CAHL & ASSOC., INC.
PROFESSIONAL LAND SURVEYORS
110 MIDDLE AVE., ELYRIA, O. 44035

SPLIT of S/L 18 in BELLFIELD PARK ALLOT. P.V. 8 P. 35 & 36 FOR:
SANDRA K. & DARWIN R. CARSTENSEN

Orig. Lot No. 18	City of ELYRIA	Date 12-23-98 Scale 1" = 30'
Orig. Sec No.	Village of	Dwn. by R.G.S. Chkd. by R.C.
Tract EAST of RIVER	County of LORAIN	Job No. 98-3104 F.B. 244/74
Township of ELYRIA	State of Ohio	Printed

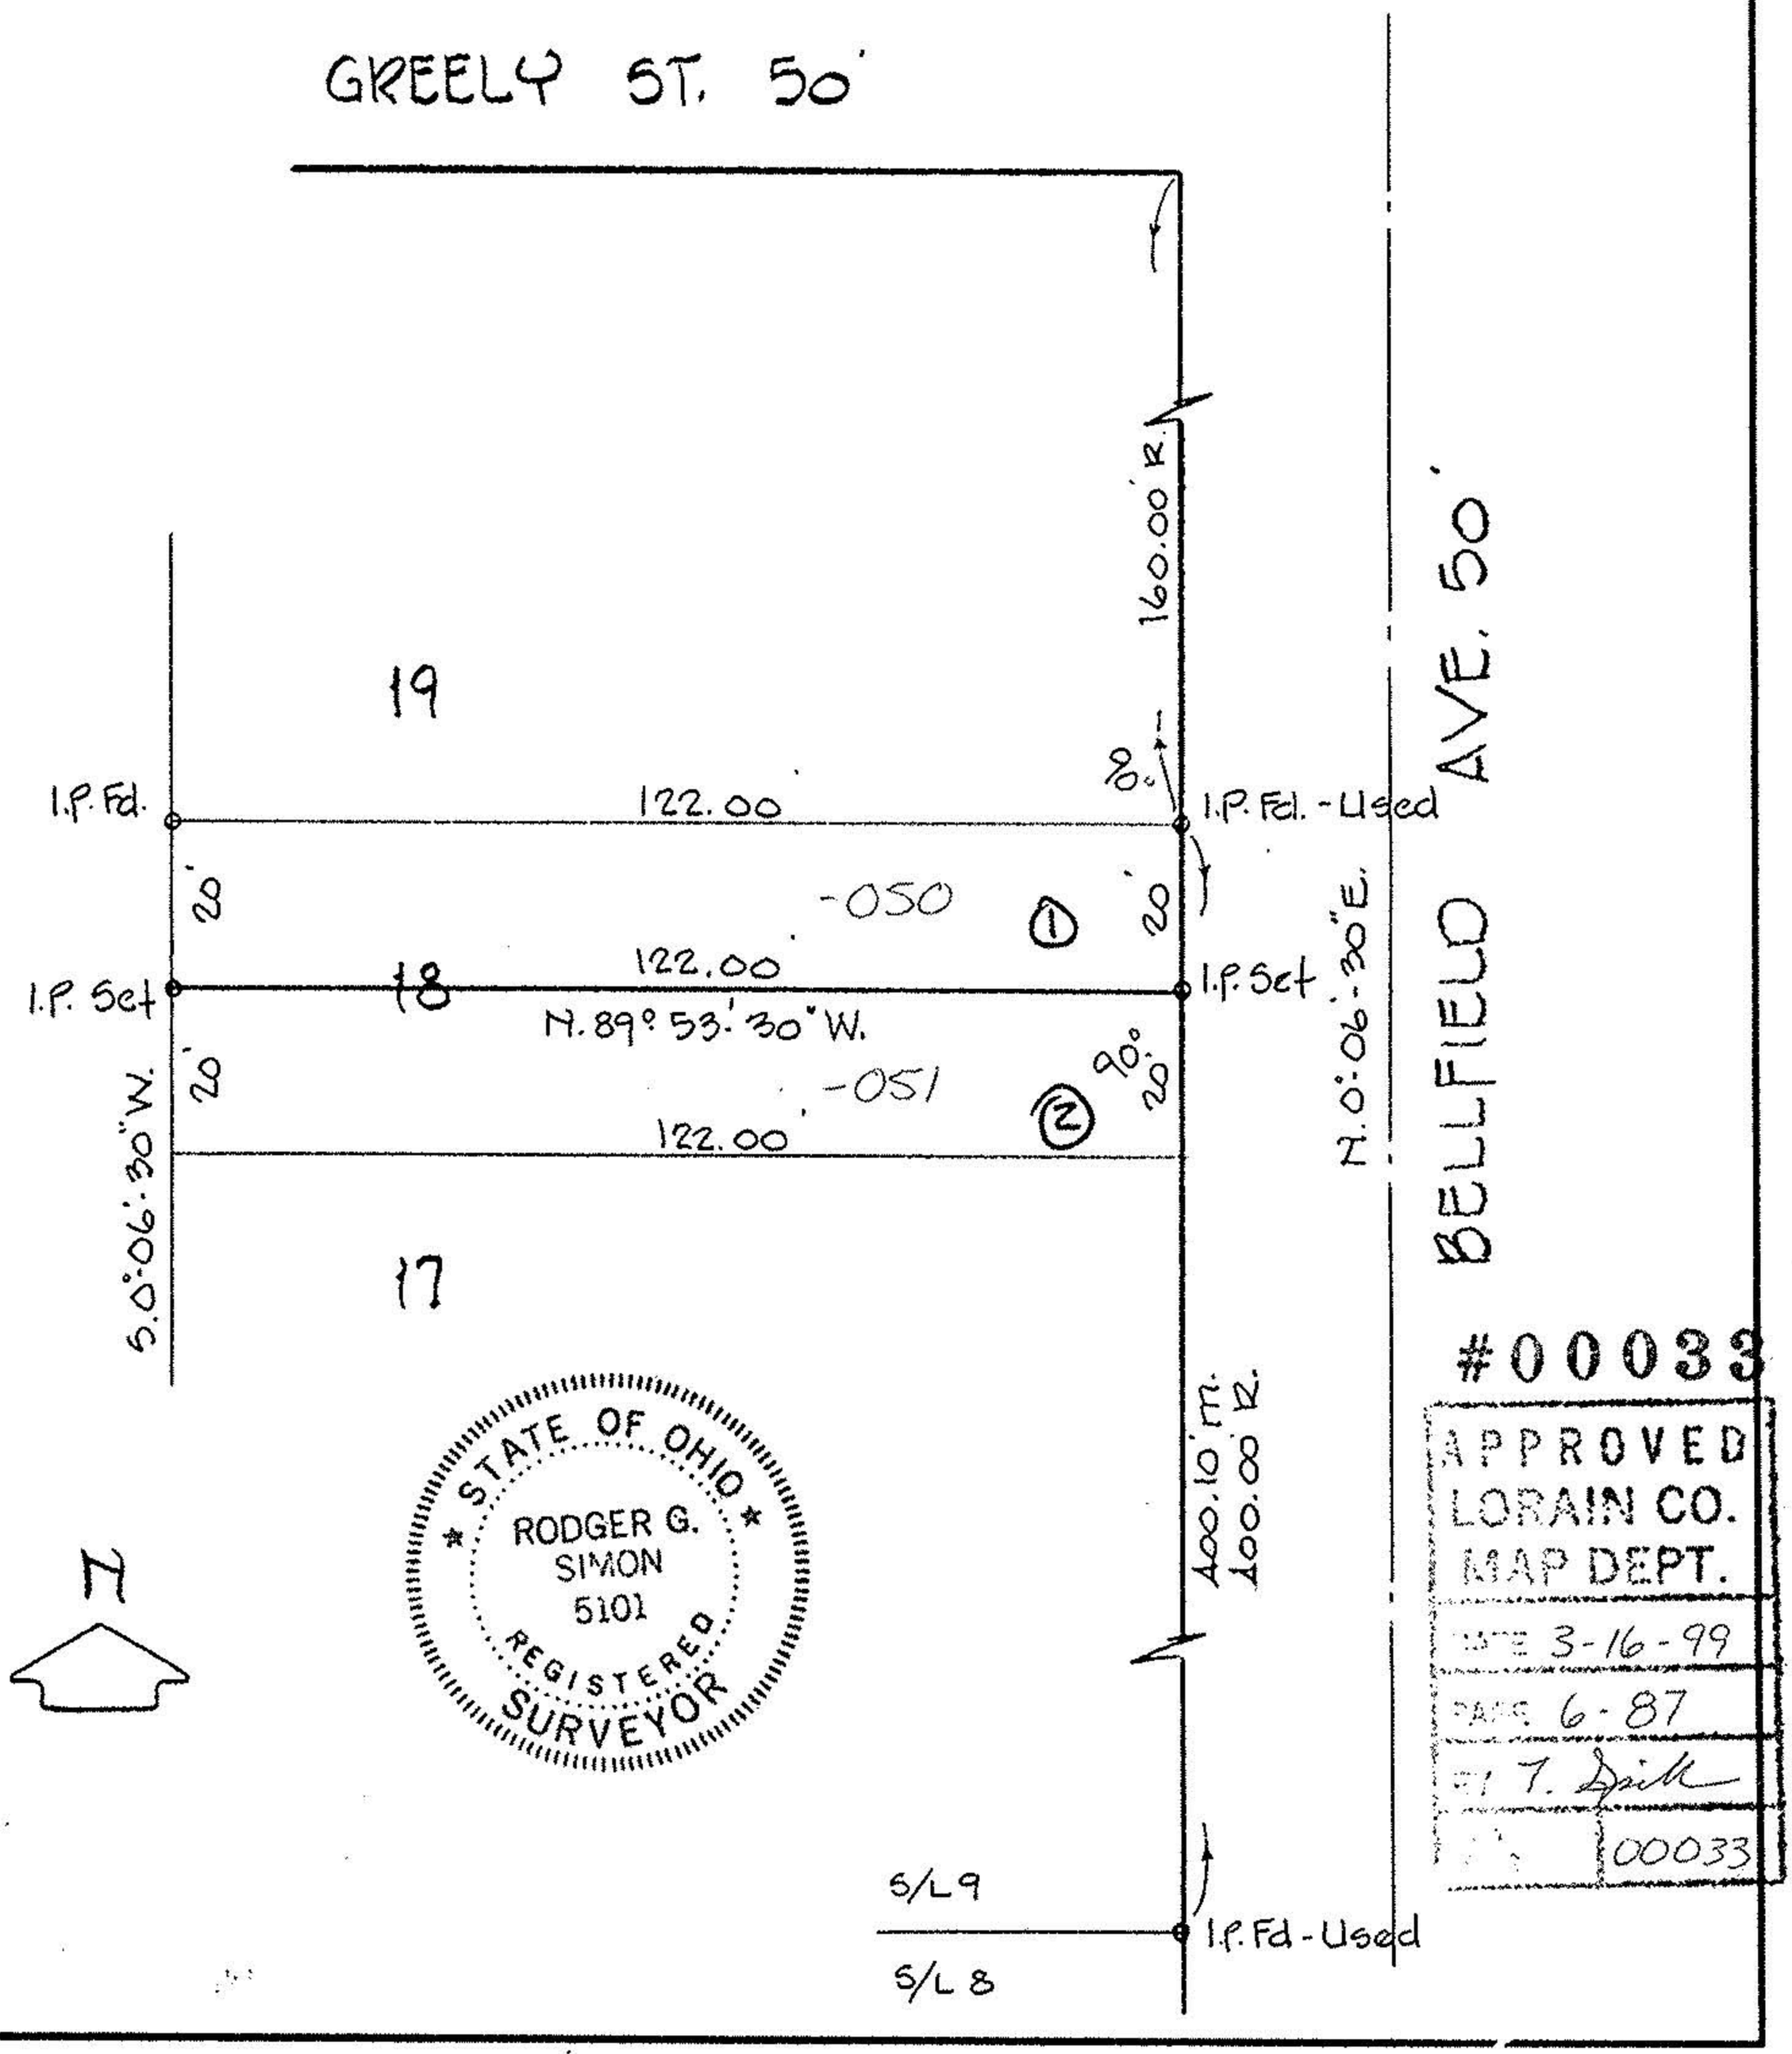

#00033

APPROVED
LORAIN CO.
MAP DEPT.
DATE 3-16-99
PAGE 6-87
BY T. Dick
00033