25-016-107

06-15827

KLEINOEDER · SCHMIDT
and ASSOCIATES

ENGINEERS — SURVEYORS — CONSULTANTS in LAND PLANNING

ELYRIA · NORWALK · MEDINA OHIO

SURVEY

Sublot(s) _____

Subd'n _____

Township ELYRIA Tract EAST OF BLACK RIVER

Orig. Lot(s) 16 Sec. _____

County of LORAIN State of Ohio

Corporation CITY OF ELYRIA

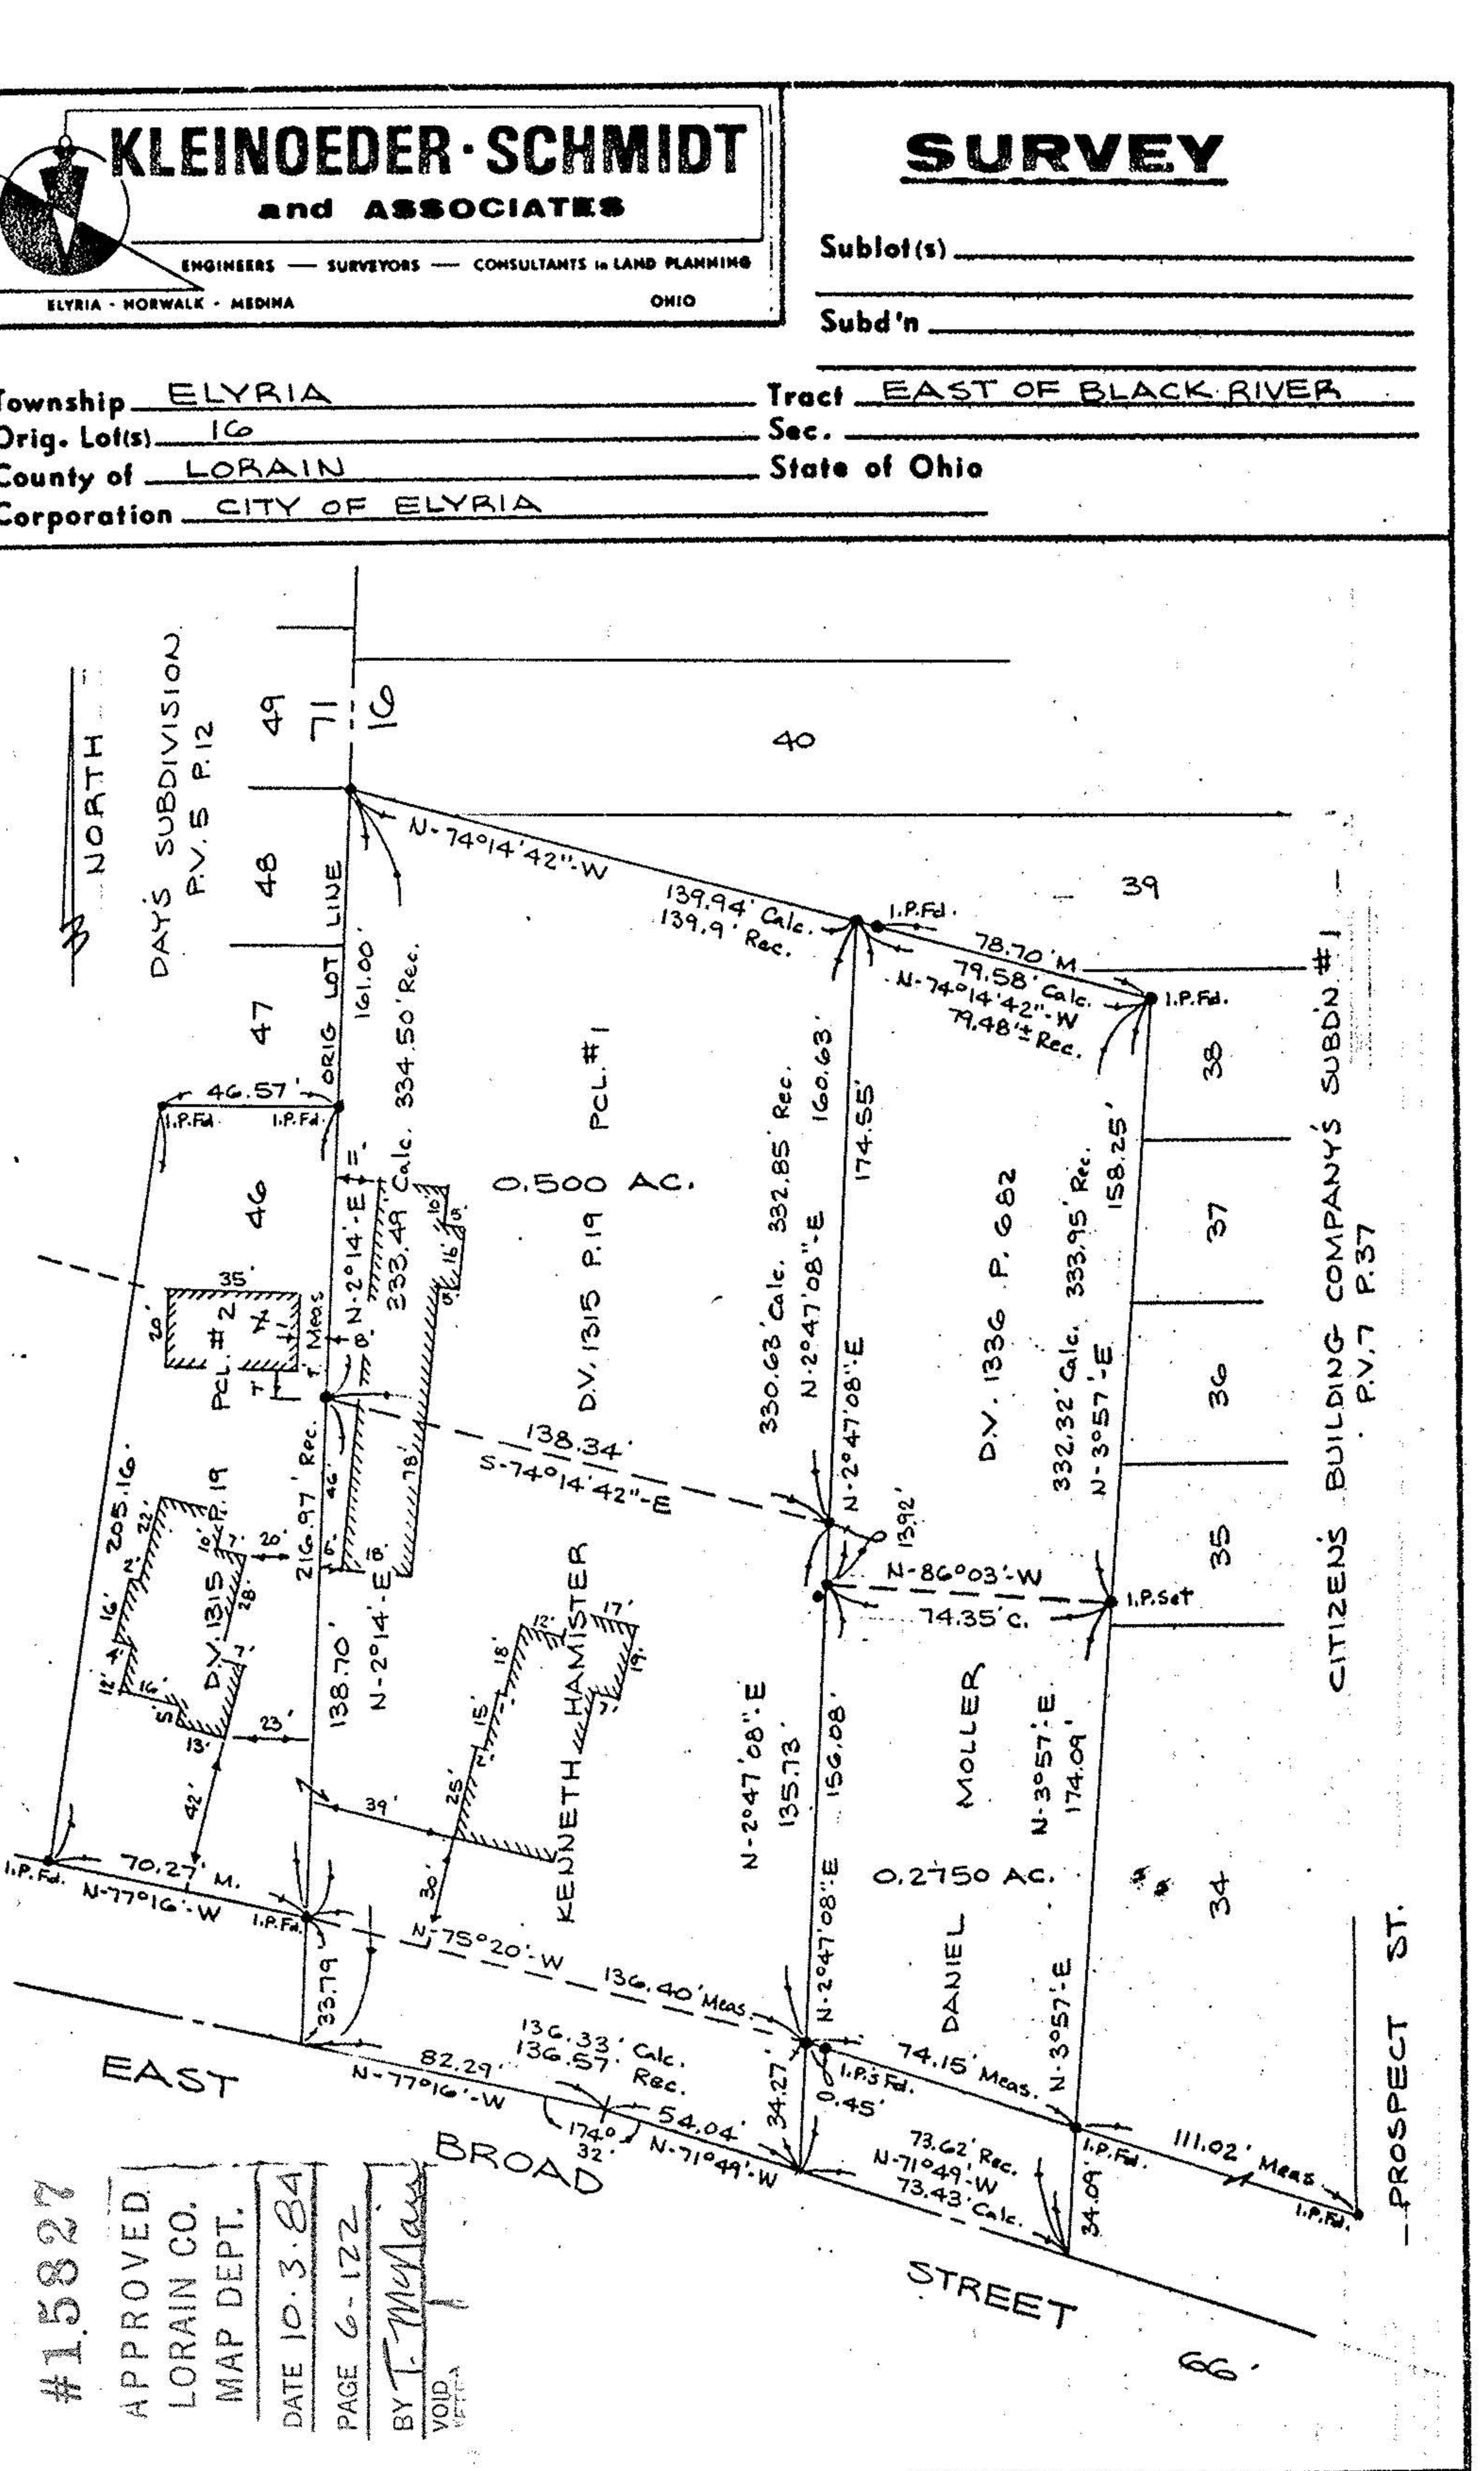

#15827
APPROVED
LORAIN CO.
MAP DEPT.
DATE 10-3-84
PAGE 6-122
BY T. McMaster
VOID

6-122

Prepared for: ATTORNEY KENNETH C. HAMISTER

REV. 9-24-84

Scale: 1" = 50'	Date: 9-20-84	Dr. by: DE	Job No 84-122