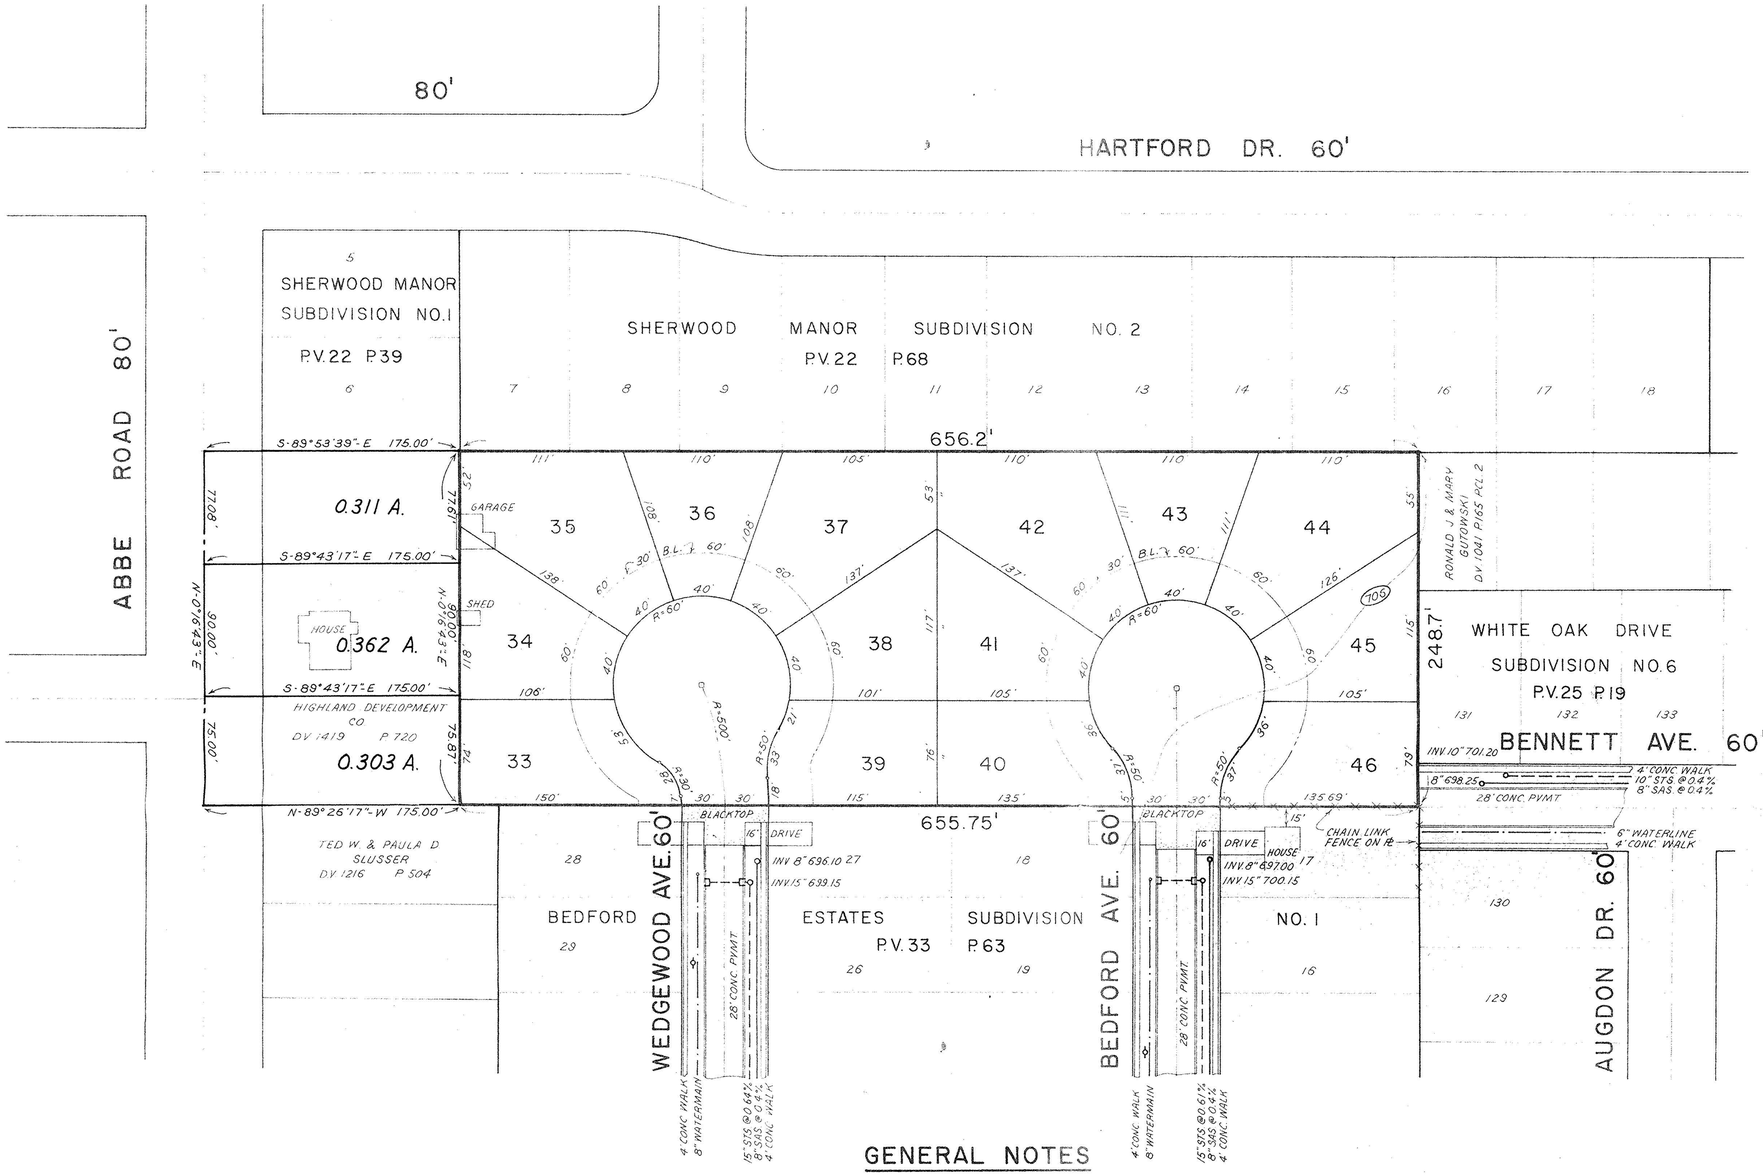

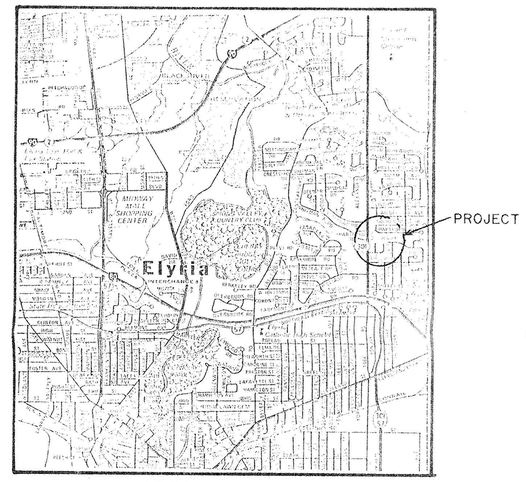

AREA MAP

GENERAL NOTES

1. PARCEL IS OWNED BY HIGHLAND DEVELOPMENT CO.
   260 SOUTH [illegible] STREET
   ELYRIA, [illegible]
2. TOTAL AREA OF PROPOSED SUBDIVISION = 5.7 AC.
3. TOTAL NUMBER OF SUBLOTS = [illegible]
4. SUBJECT PROPERTY AND ALL ADJACENT PARCELS CURRENTLY ZONED R-1D (MIN. FRONTAGE 60', BUILDING LINE = 60', MIN. [illegible] 7500 SF)
5. PLAN SHOWN IS SUBJECT TO [illegible].
6. 10" DIMENSIONS SHOWN ARE [illegible] UTILITIES.
7. ELEVATIONS ARE USGS DATUM.
8. EASEMENTS WILL BE SUBJECT TO THE [illegible] OF IMPROVEMENTS.
9. IMPROVEMENTS WILL BE CONSTRUCTED IN ACCORDANCE WITH THE CITY OF ELYRIA STANDARDS AND SPECIFICATIONS.
10. A [illegible] AREA WHICH DONATION WILL BE MADE TO THE CITY OF ELYRIA IN LIEU OF PARK LAND.

PRELIMINARY PLAN

BEDFORD ESTATES

SUBDIVISION NO. 2

PART OF ELYRIA TOWNSHIP ORIGINAL LOT NO. 26
EAST OF BLACK RIVER
CITY OF ELYRIA COUNTY OF LORAIN
STATE OF OHIO

SCALE: 1" = 50' APRIL 1987

PREPARED BY

KLEINOEDER · SCHMIDT and ASSOCIATES
ENGINEERS — SURVEYORS — CONSULTANTS IN LAND PLANNING
ELYRIA OHIO

Robert E. Kleinoeder

ROBERT E. KLEINOEDER, REGISTERED SURVEYOR NO 4345

77-441