LAUNDON • SIMON • CAHL & ASSOC., INC.
CONSULTING ENGINEERS & SURVEYORS
110 MIDDLE AVE. ELYRIA, O. 44035

SURVEY & SPLIT FOR:
RICHARD F. II & RENEE D. MARKOSKI
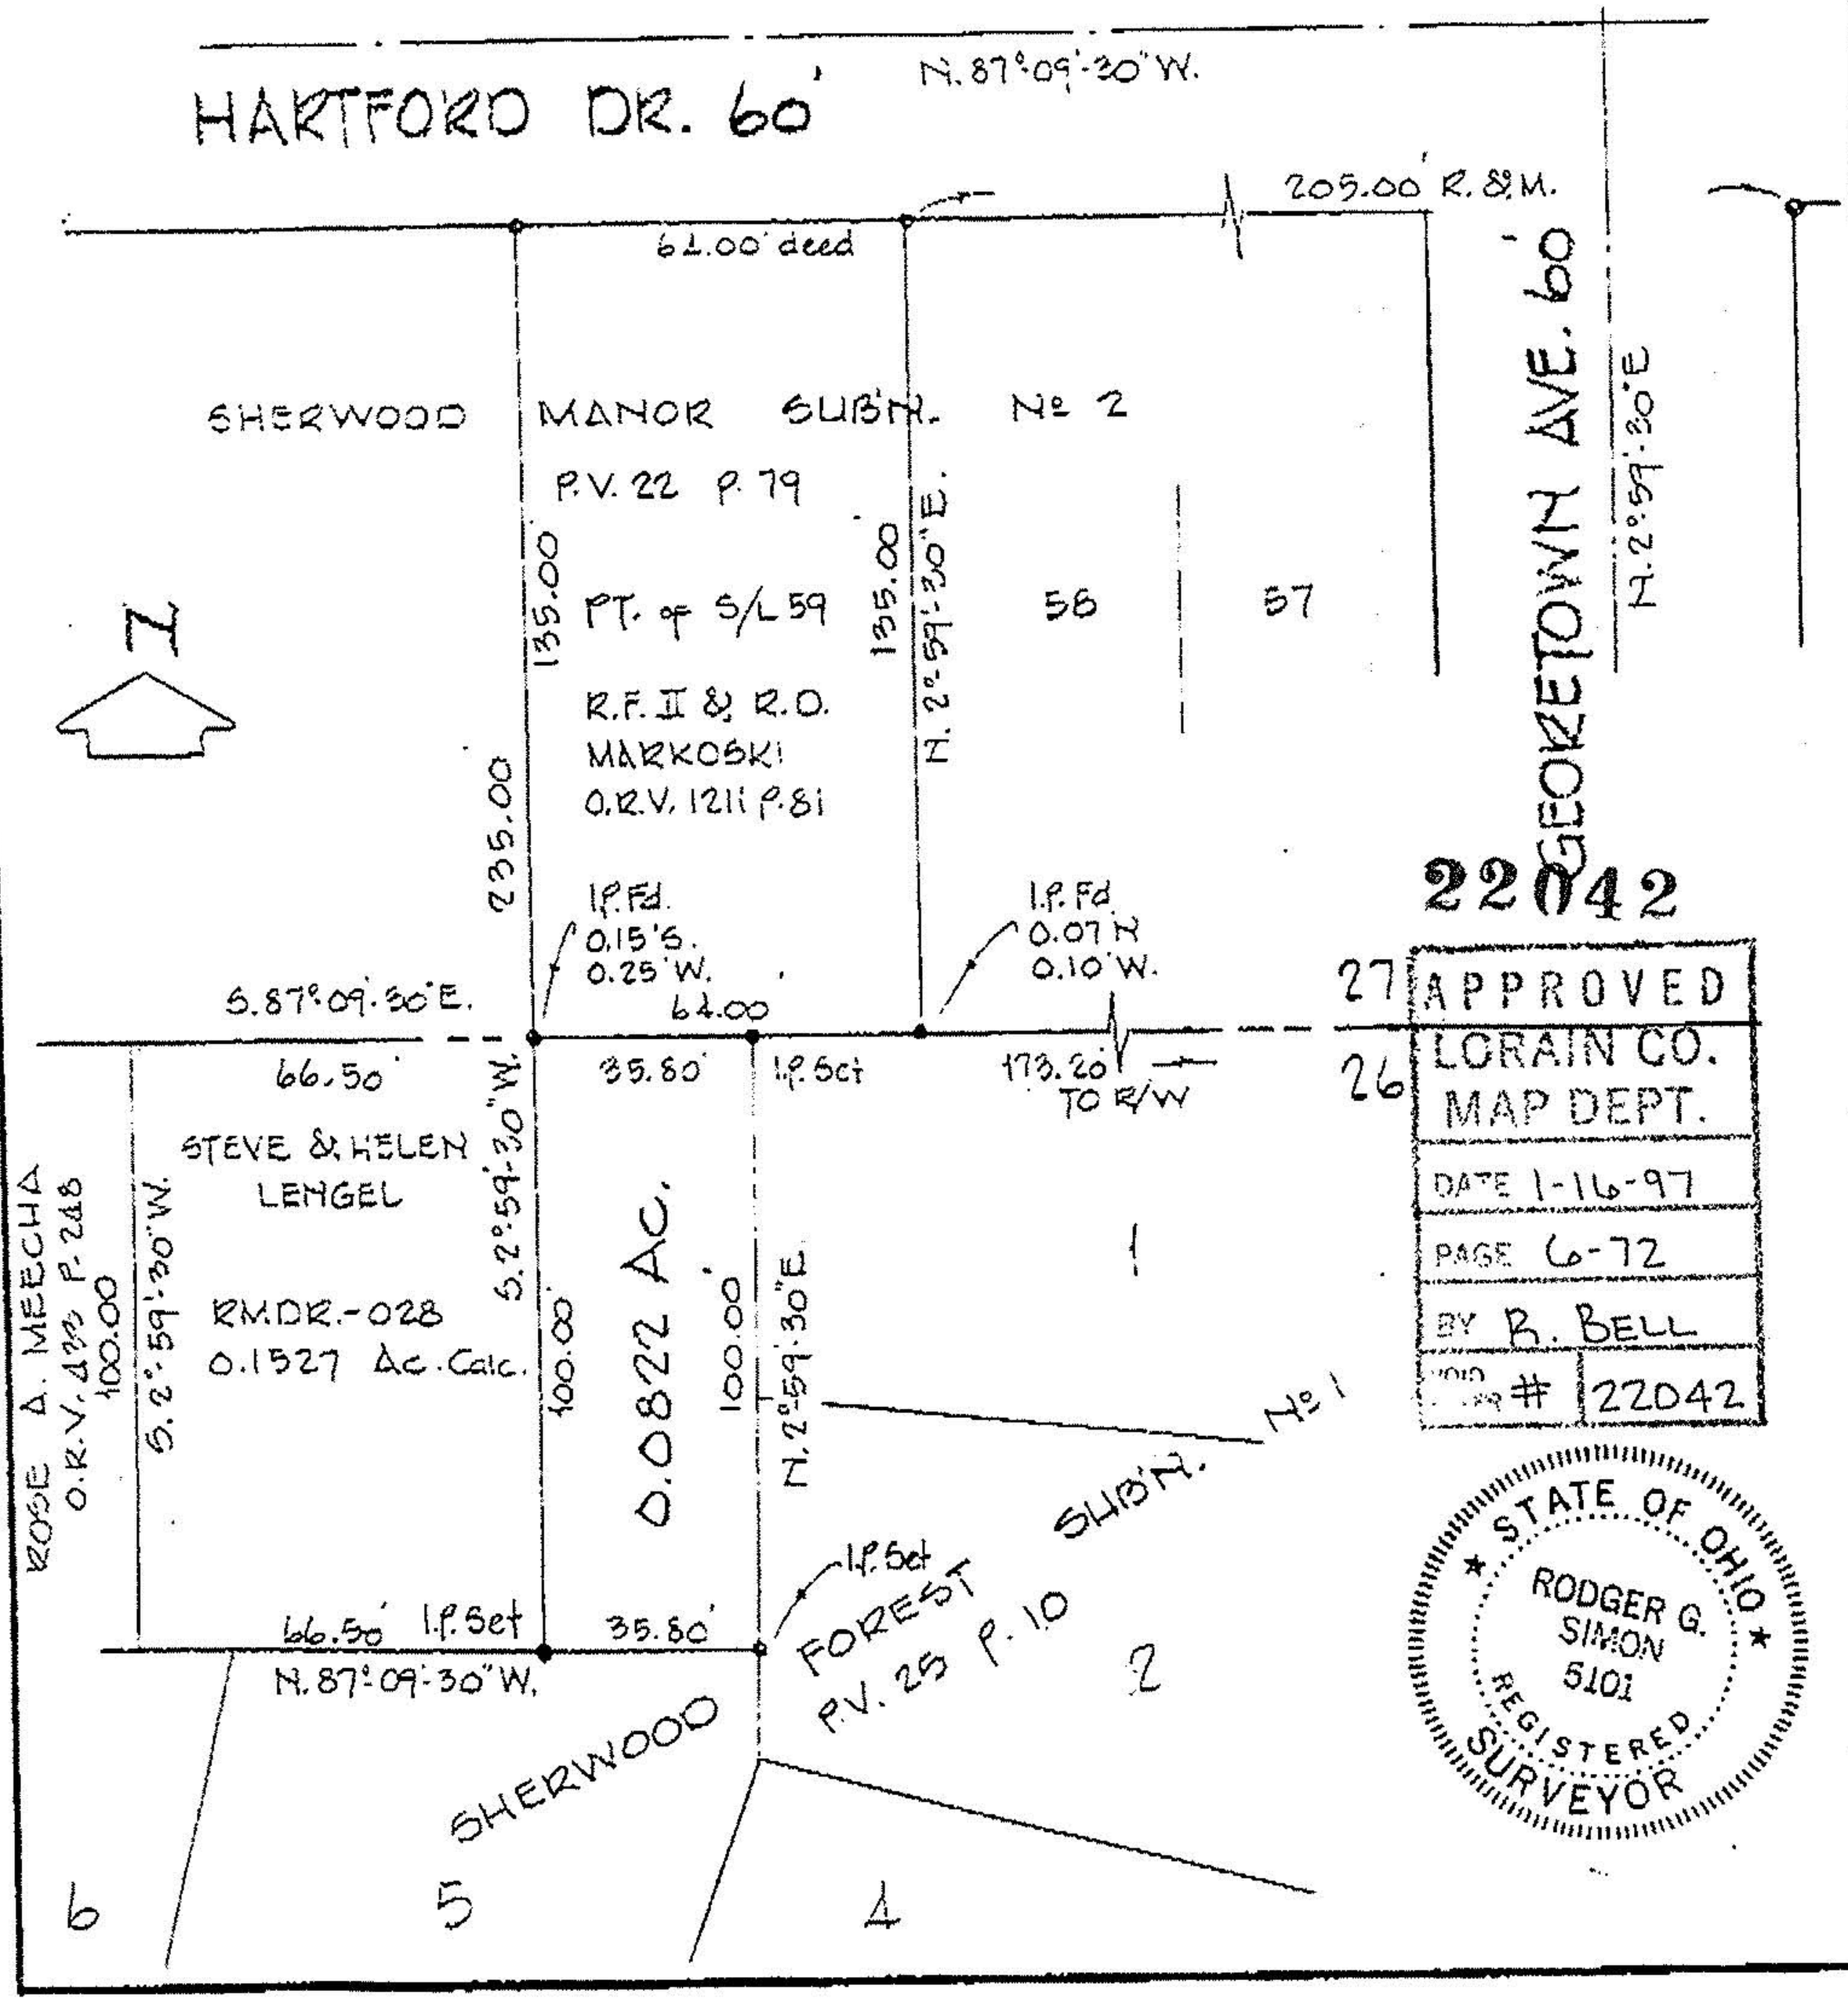
Orig. Lot 26 & 27	City of ELYRIA	Date NOV. '96 Scale 1"=40'
Orig. Sec	Village of	Dwn. by R.G.S. Chkd. by R.G.
Tract E. OF RIVER	County of LORAIN	Job No. 96-2902 F.B.
Township of ELYRIA	State of OHIO	Printed