1

№ 4815

# PLAT OF

# LAUNDON ALLOTMENT

## LOTS NO'S 77 AND 78

## EAST OF RIVER ELYRIA O.

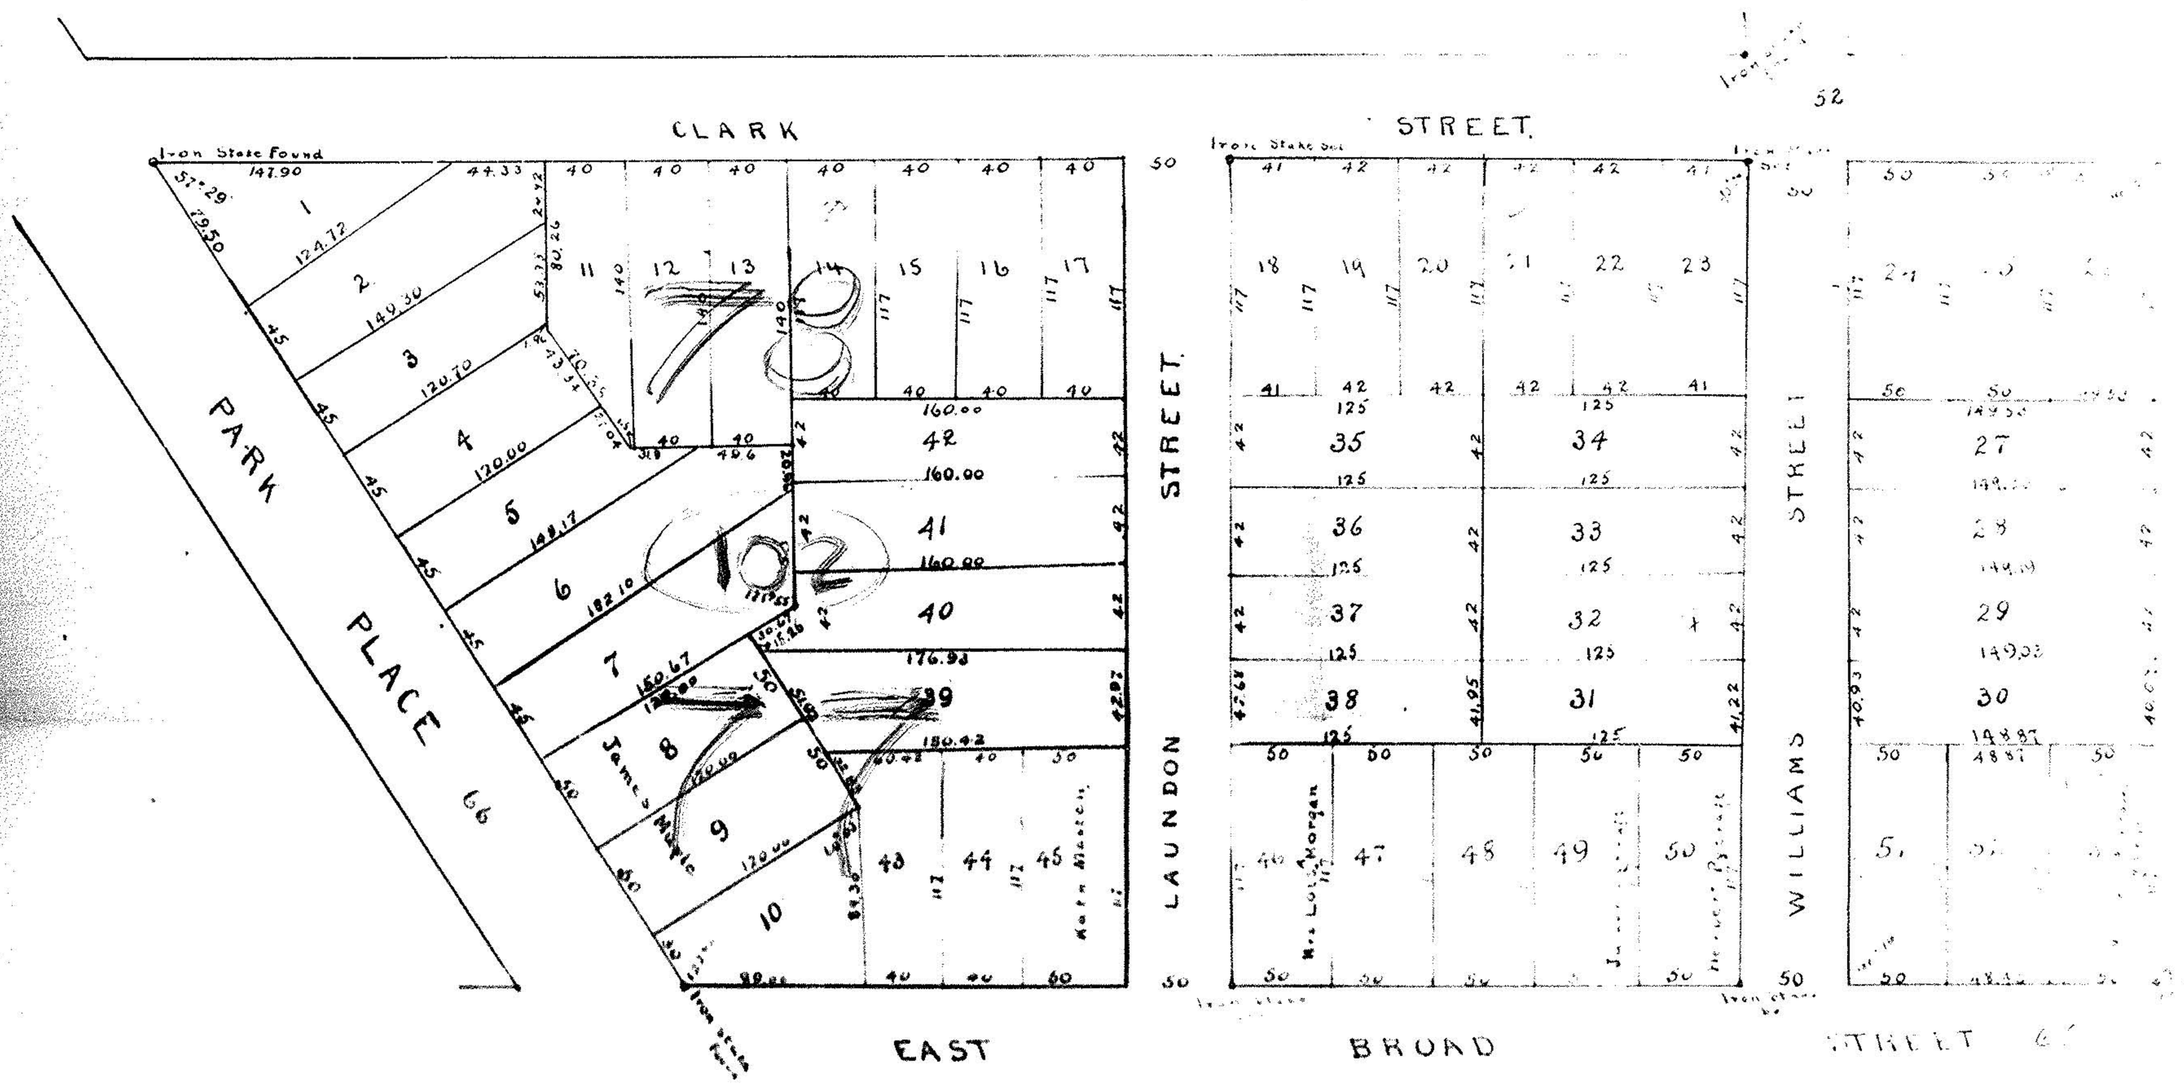


I hereby certify that this is a correct plat of the allotment of parts of Lots Nos 77 and 78 East of the river Elyria Ohio, that distances are expressed in feet and decimal parts thereof that iron stakes were found as shown and that other iron stakes were set as shown, and that Williams St is a continuation of Williams St. north of Clark St. on a straight line.

C. M. Dunn, Surveyor

We, Hattie Saunders Arthur J. Saunders and Bert R. Saunders, sole heirs of William N. Saunders, and owners of the land embraced in Williams St. and Saunders St. hereby accept and adopt this plat and dedicate said Williams and Saunders streets to public use for street purposes.

Hattie Saunders

Bert R. Saunders

Arthur J. Saunders.

I hereby certify that Williams St as shown on the accompanying plat was accepted by the Council of the City of Elyria Ohio, as a public street of said city by the passage under suspension of the rules, all members elected thereto concurring, of Ordinance No. 627, on the 20th day of July 1909.

Frank R Sawers, Clerk (Seal) By Rose Moriarty, Deputy.

Elyria O. July 19 09 I have carefully examined the accompanying plat of Saunders Allotment and hereby certify the same to be correct.

C. M. Theobald City Engineer

I hereby certify that the plat of Saunders Allotment as shown hereon was approved by the Board of Public Service of Elyria O. at a meeting held on the 14th day of July A. D. 1909

Rose Moriarty Clerk of the Board. (Seal)

State of Ohio, Lorain County ss. Before me a Notary Public in and for said County personally appeared the above named Hattie Saunders Arthur J. Saunders James Maple, Kath. Masters, Mrs Lois A Morgan, James Pycraft, Herbert H Pycraft and Mrs. Minnie Montagel who acknowledged that they did sign the foregoing instrument and that the same was their free act and deed. In witness whereof I have hereunto set my hand and official seal this 8 day of May 1909.

H. W. Ingersoll, Notary Public (Seal)

State of Colorado, Denver Co. ss. Before me a Notary Public in and for said County, appeared Bert R. Saunders, who acknowledged that he did the foregoing statement and dedication and that the same was his free act and deed. In Witness whereof I have hereunto set my hand and official seal this 15 day of May 1909. My commission expires January 2 1911. Hugh McLean Notary Public (Seal)

We, James Maple, Minnie Montagel, Kath. Masters, Mrs. Lois A. Morgan, James Pycraft, Herbert H. Pycraft, owners of certain lots shown and numbered on this plat hereby accept and adopt this plat.

Lois A. Morgan

Minnie Montagel  Kath. Masters  J. H. Pycraft.  H. H. Pycraft.

James Maple.

Received July 21 1909 At 3:10 P.M.

Recorded Aug 9 1909. Chas E. Tucker Recorder.