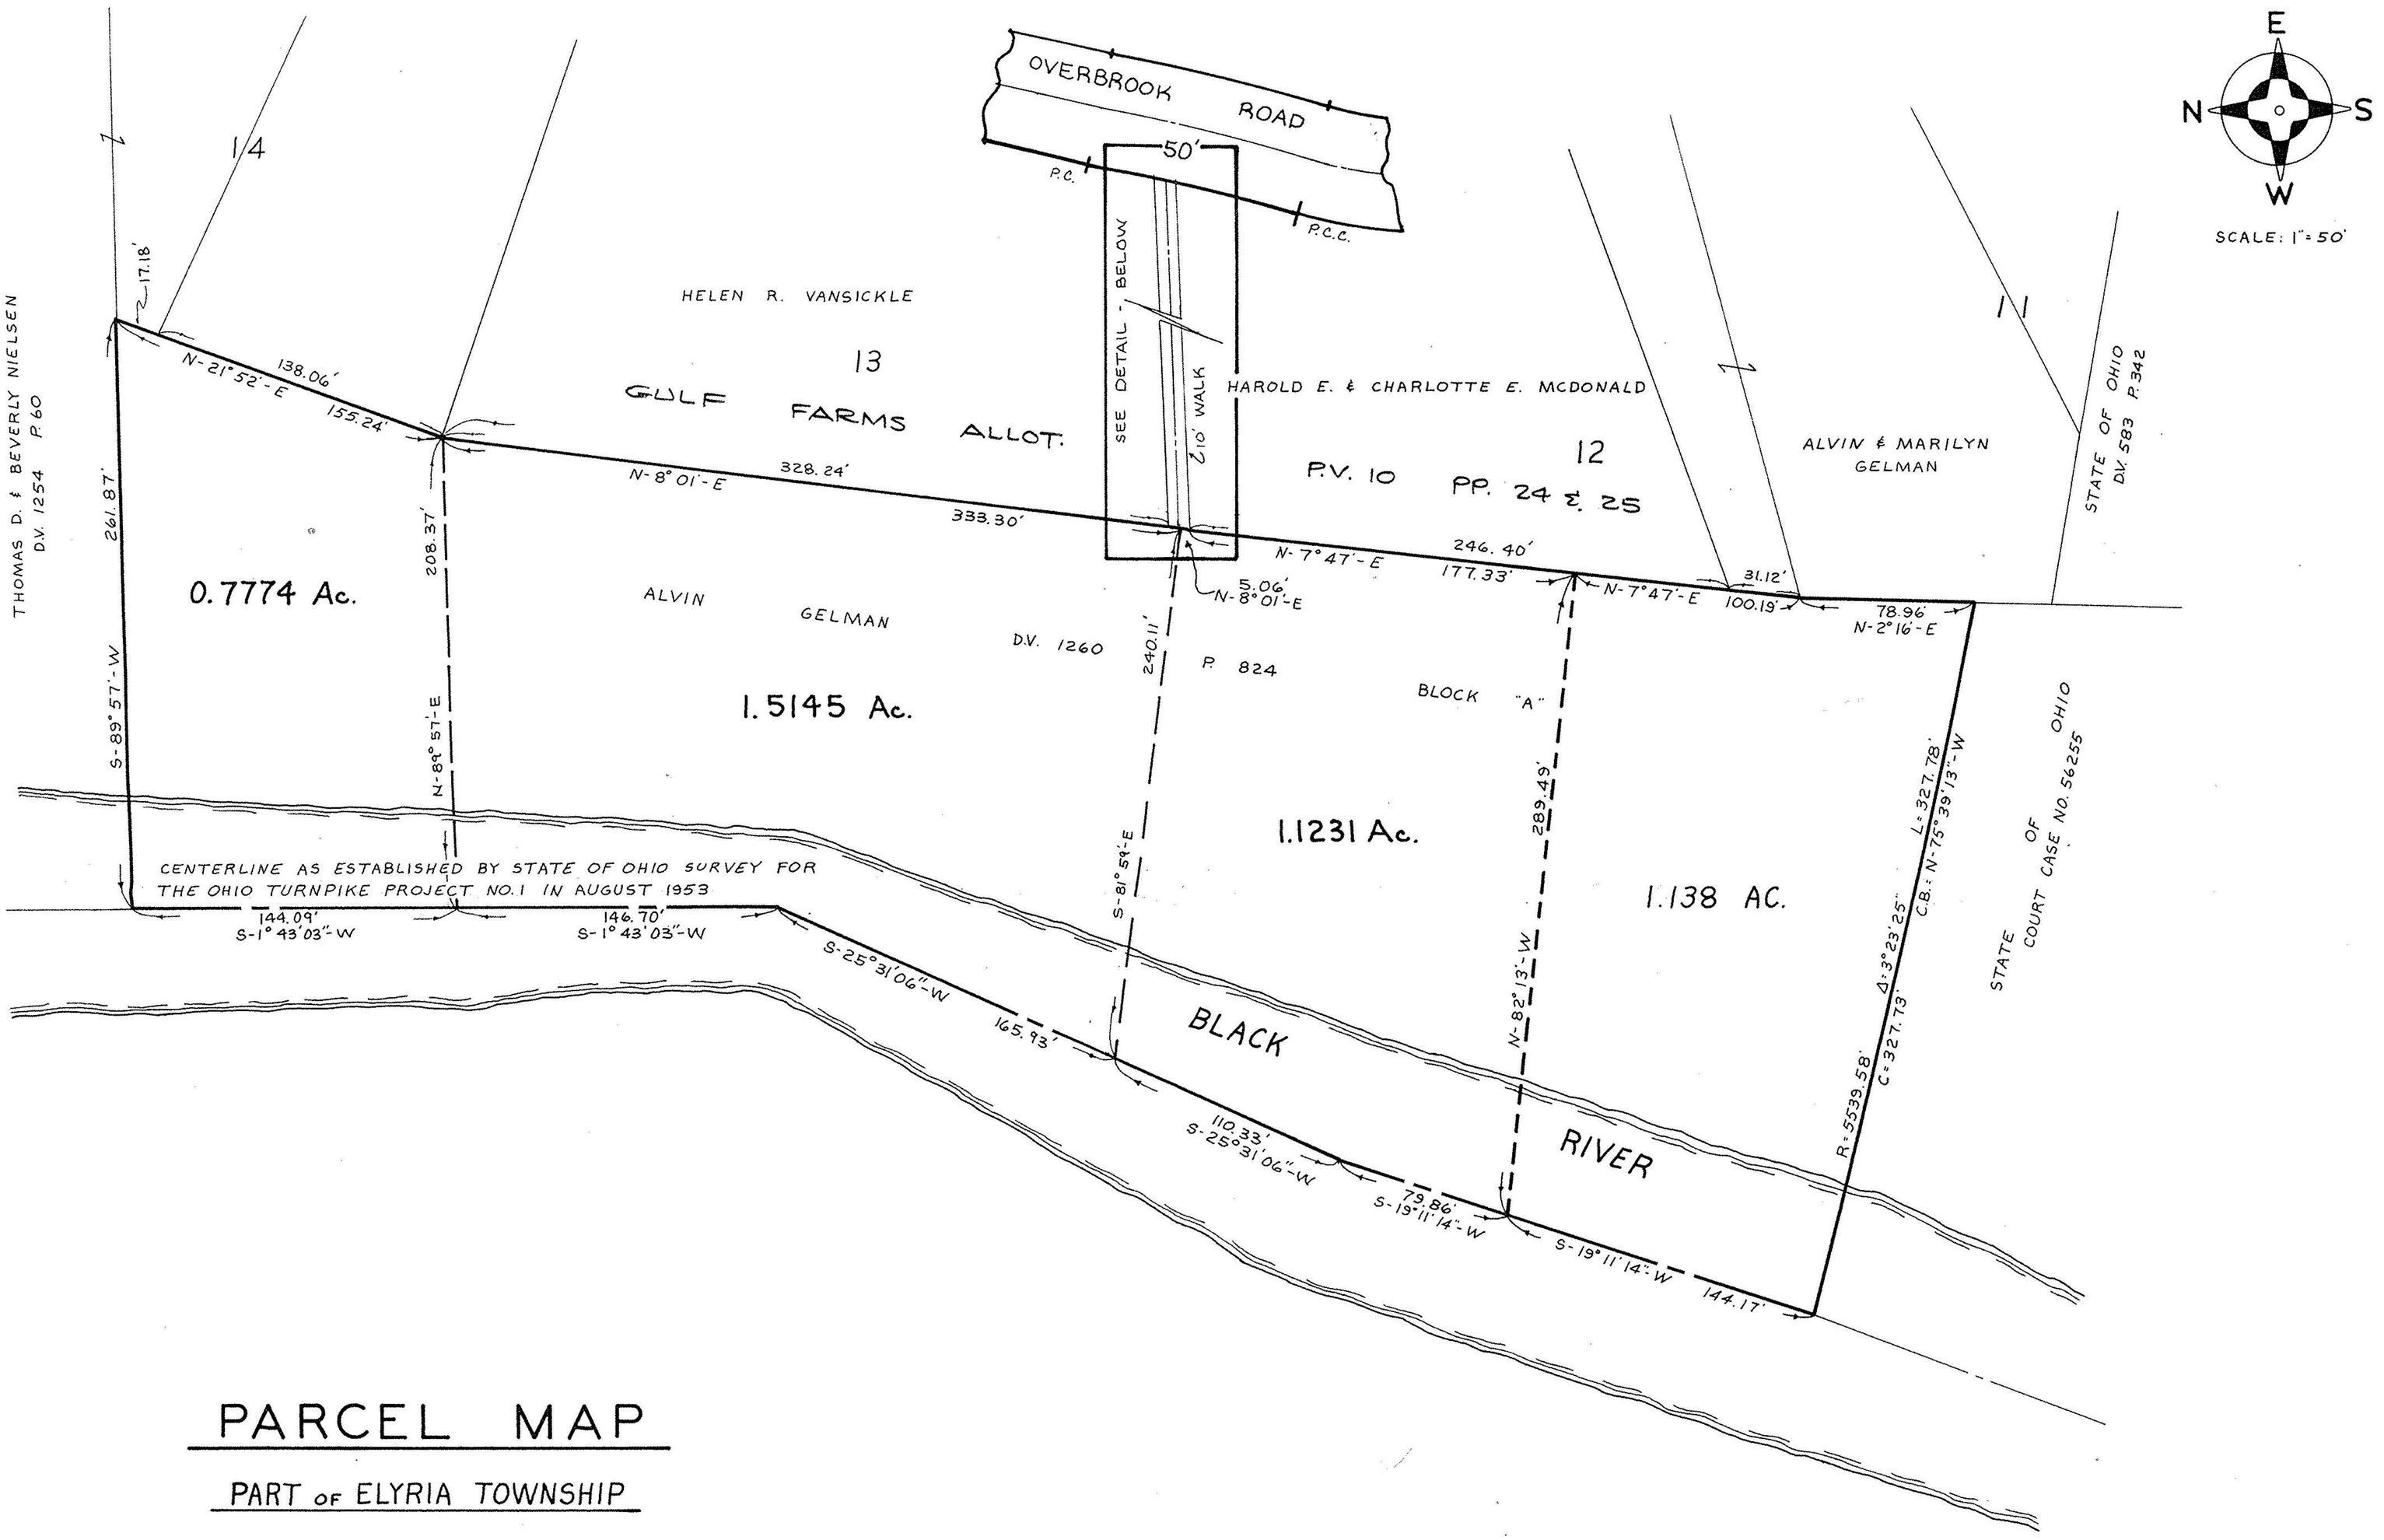

PARCEL MAP

PART OF ELYRIA TOWNSHIP

EAST OF BLACK RIVER — ORIG. LOT NO. 162

CITY OF ELYRIA COUNTY OF LORAIN STATE OF OHIO

REV. 8-25-87

CURVE DATA	"A"	"B"
	R=790.95'	R=790.95'
	A=5.26'	A=5.26'
	T=2.63'	T=2.63'
	C=5.26'	C=5.26'
	CB=N-16°52'59"-E	CB=N-17°38'35"-E

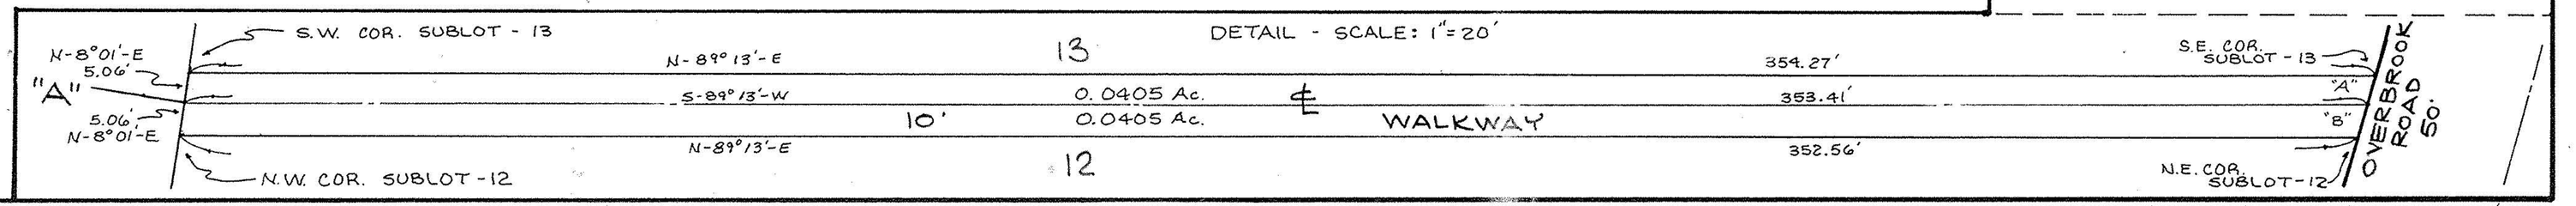

ENGINEERS/SURVEYORS
KS ASSOCIATES INCORPORATED

84-180