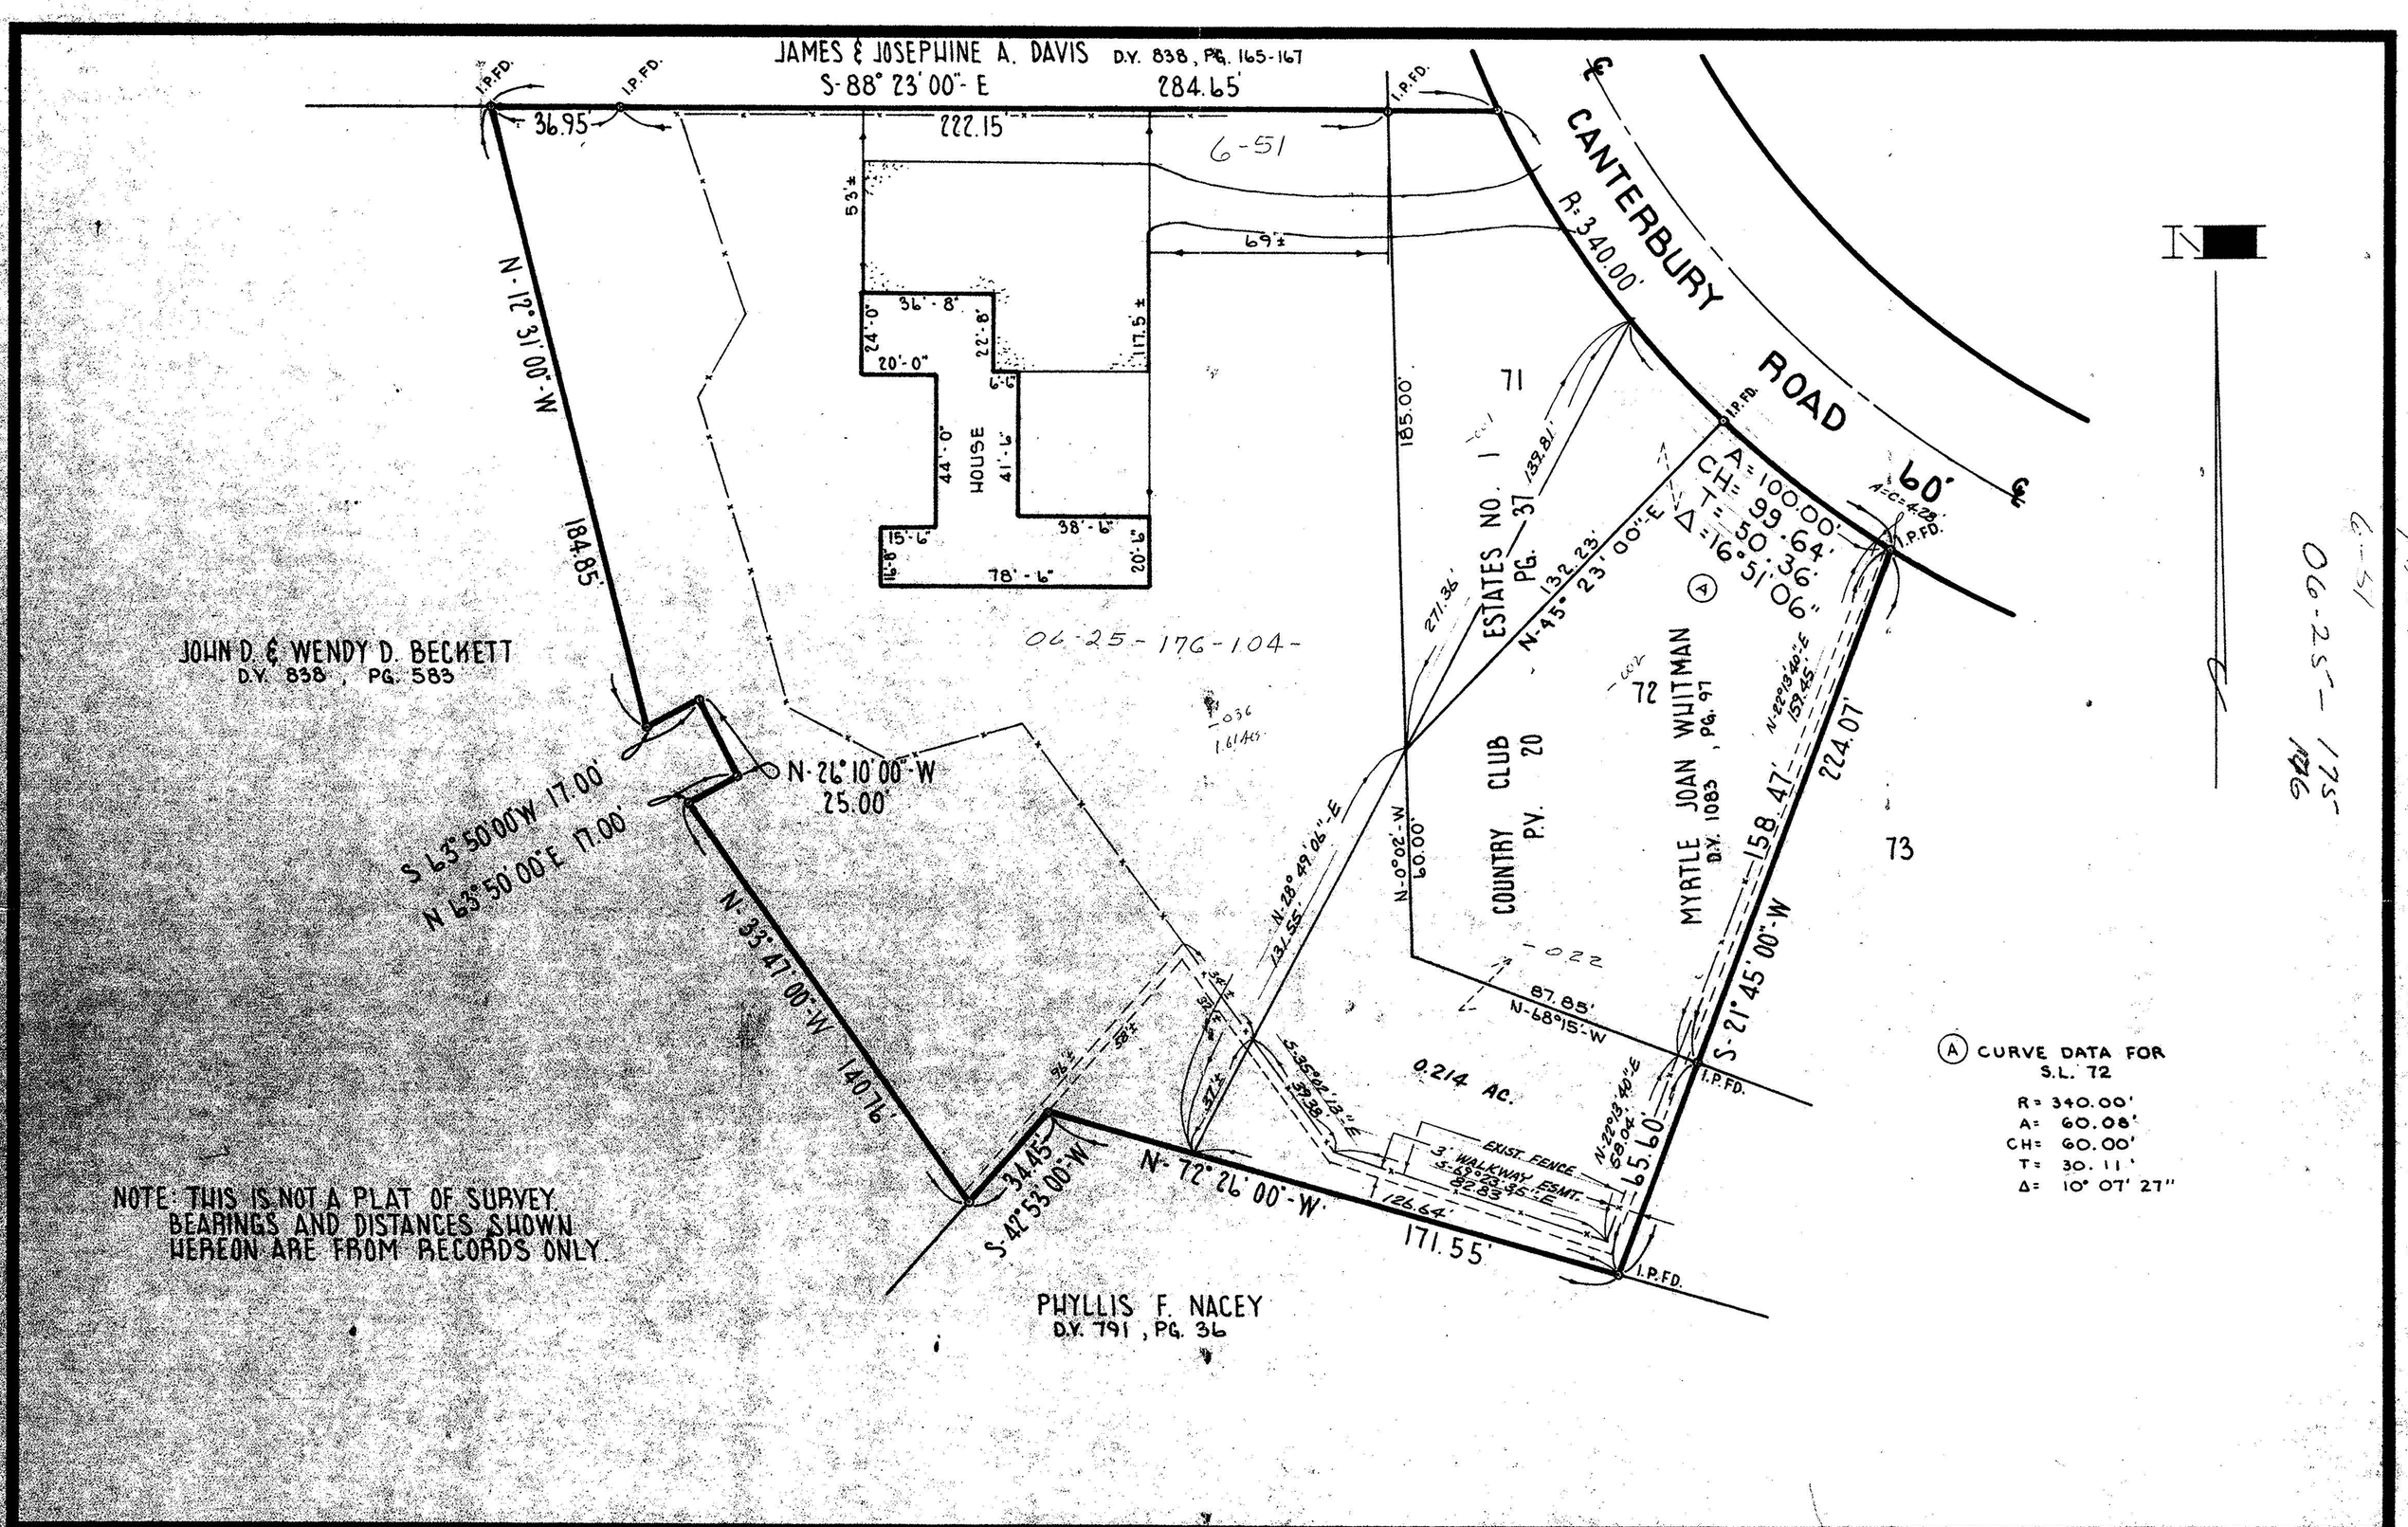

PROJECT SURVEY AND LOCATION OF PART OF ORIGINAL ELYRIA TOWNSHIP LOTS NOS. 175-176, EAST OF RIVER CITY OF ELYRIA COUNTY OF LORAIN STATE OF OHIO	Rev. 5-28-76	Drawn by: D.J.E. Checked by: App. by: Scale: 1" = 30' Date: 8/1/75	KLEINOEDER · SCHMIDT and ASSOCIATES ENGINEERS — SURVEYORS — CONSULTANTS in LAND PLANNING ELYRIA - NORWALK - MEDINA OHIO
Prepared for: WORTH FAUVER SR.			

REFERENCES	
SHEET NO. 1 of 1	JOB NO. 75-140