SURVEY

OF PART OF

ORIGINAL RIDGEVILLE TWP.

LOT No 1

CITY OF NORTH RIDGEVILLE COUNTY OF LORAIN

STATE OF OHIO

DATE: DEC. 1988

SCALE: 1" 200'

PREPARED FOR:

KARL KIESEL

7000 ROOT RD

N. RIDGEVILLE, O

PREPARED BY:

HAPONEK AND ASSOC

ENGINEERS AND SURVEYORS

N. RIDGEVILLE, O

STATE OF OHIO
DANE A. HAPONEK
S-6211
REGISTERED SURVEYOR

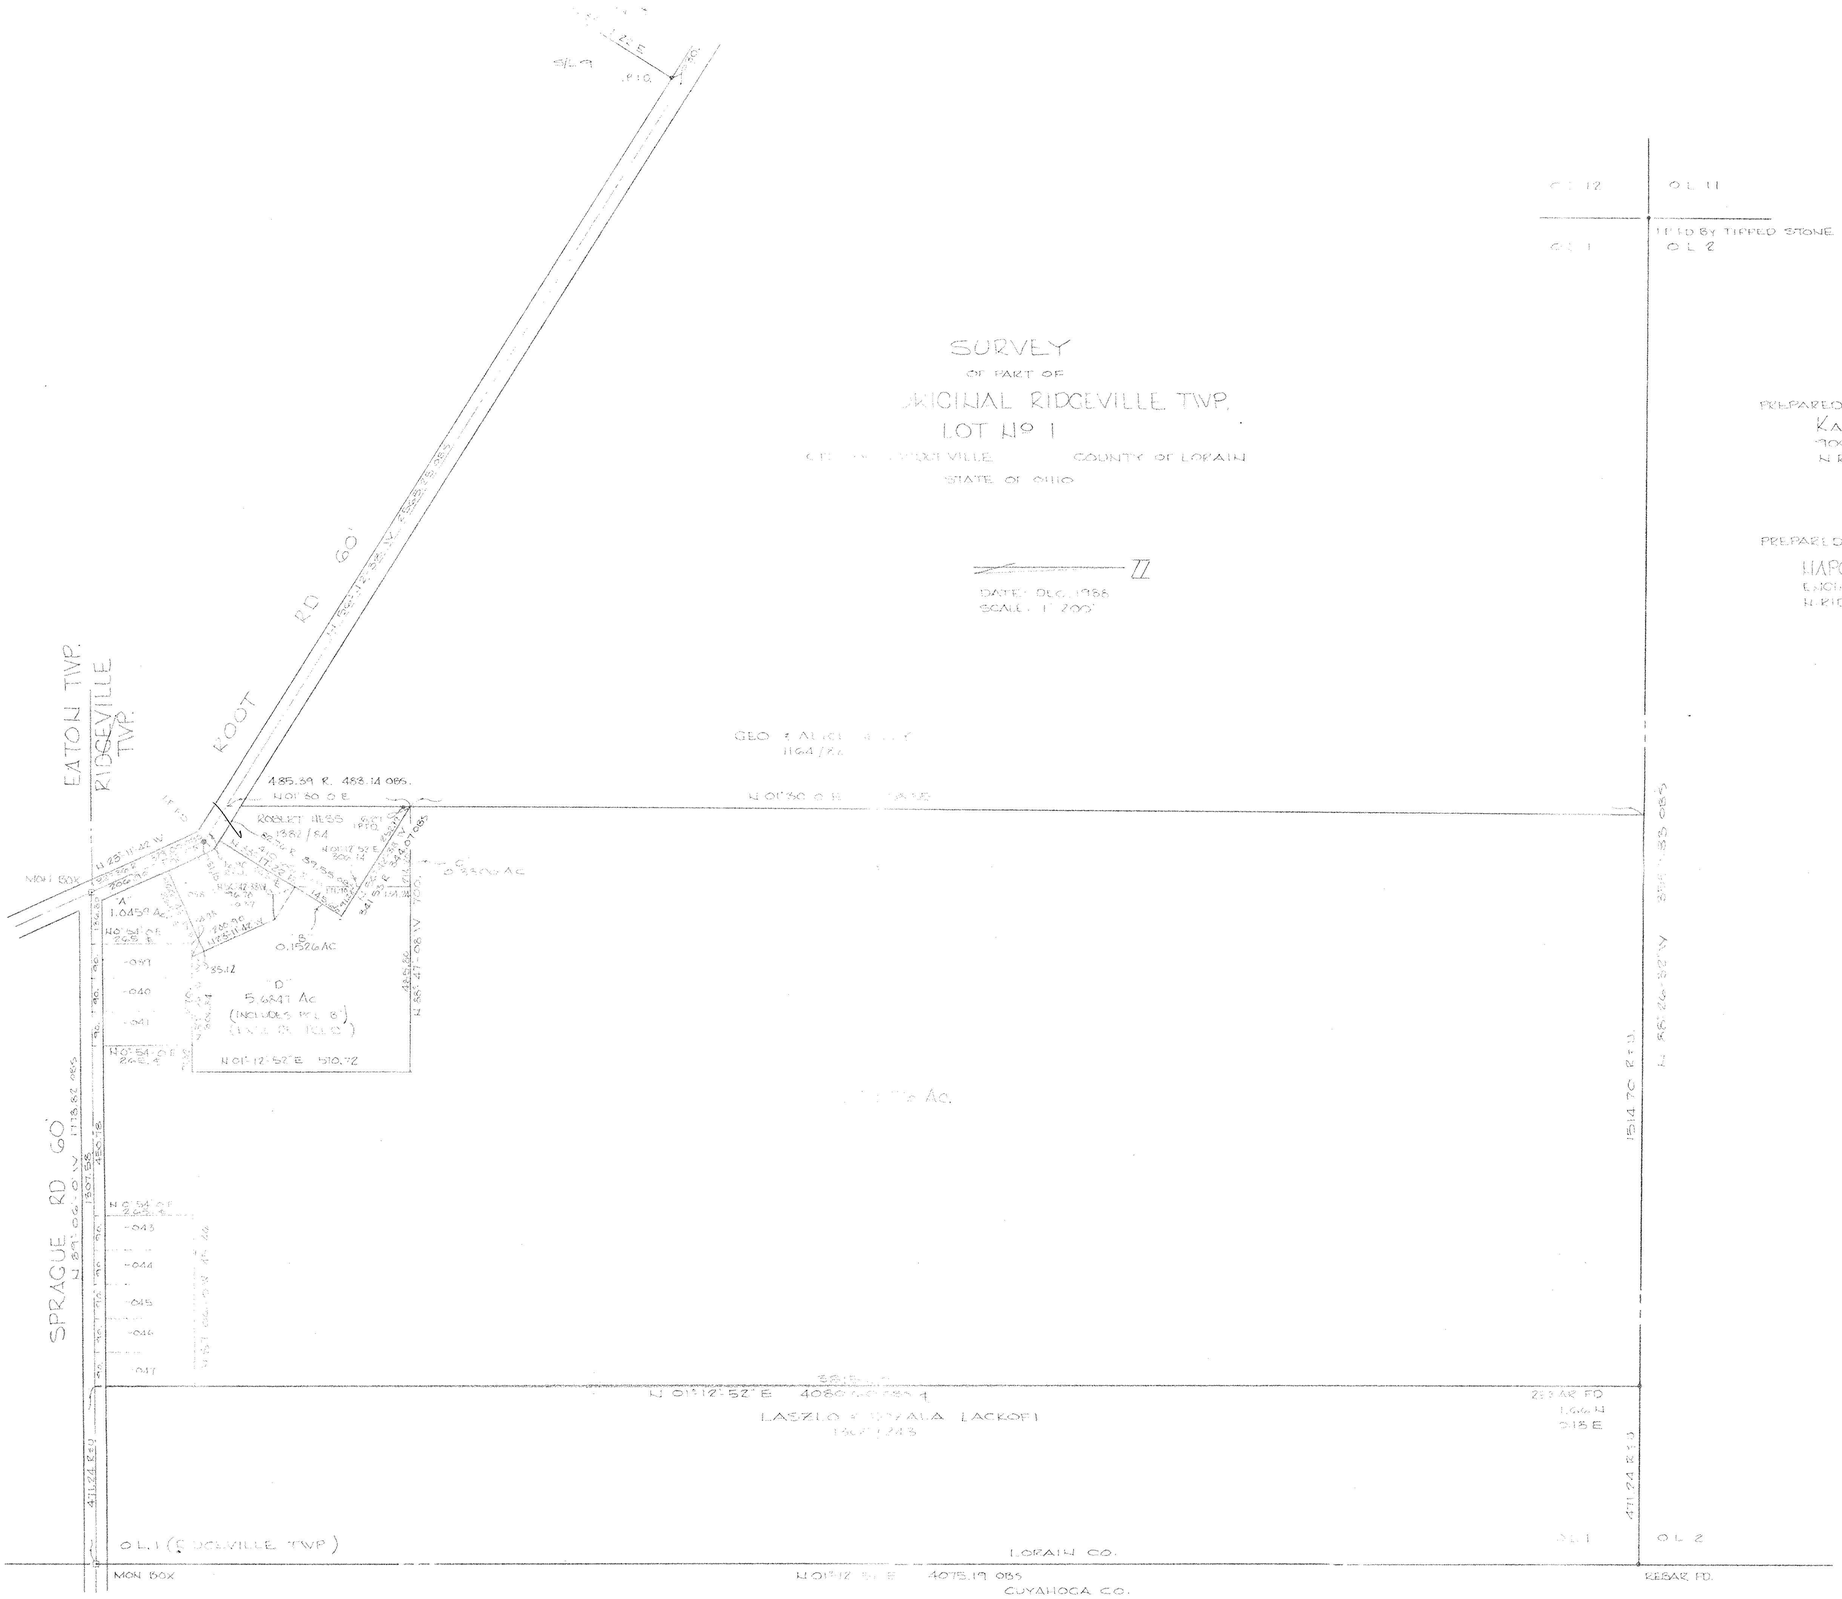

PROPERTY OWNER:
DORIS KIESEL

P. PCL NO.	PCL NO.	VOL & PG.
-037	2	1219 / 537
-038	3	1219 / 537
-039	5	1219 / 537
-040	6	1219 / 537
-041	7	1219 / 537
-043	13	1219 / 533
-044	14	1219 / 533
-045	15	1219 / 533
-046	16	1219 / 529
-047	17	1219 / 529

4-10-90 #189000

4-10-90 #188998

07-00-001-000

#18373

APPROVED
LORAIN CO.
MAP DEPT.

DATE 4-4-89

PAGE 7-H

BY CARL FRANKS

VOID
AFTER #18373