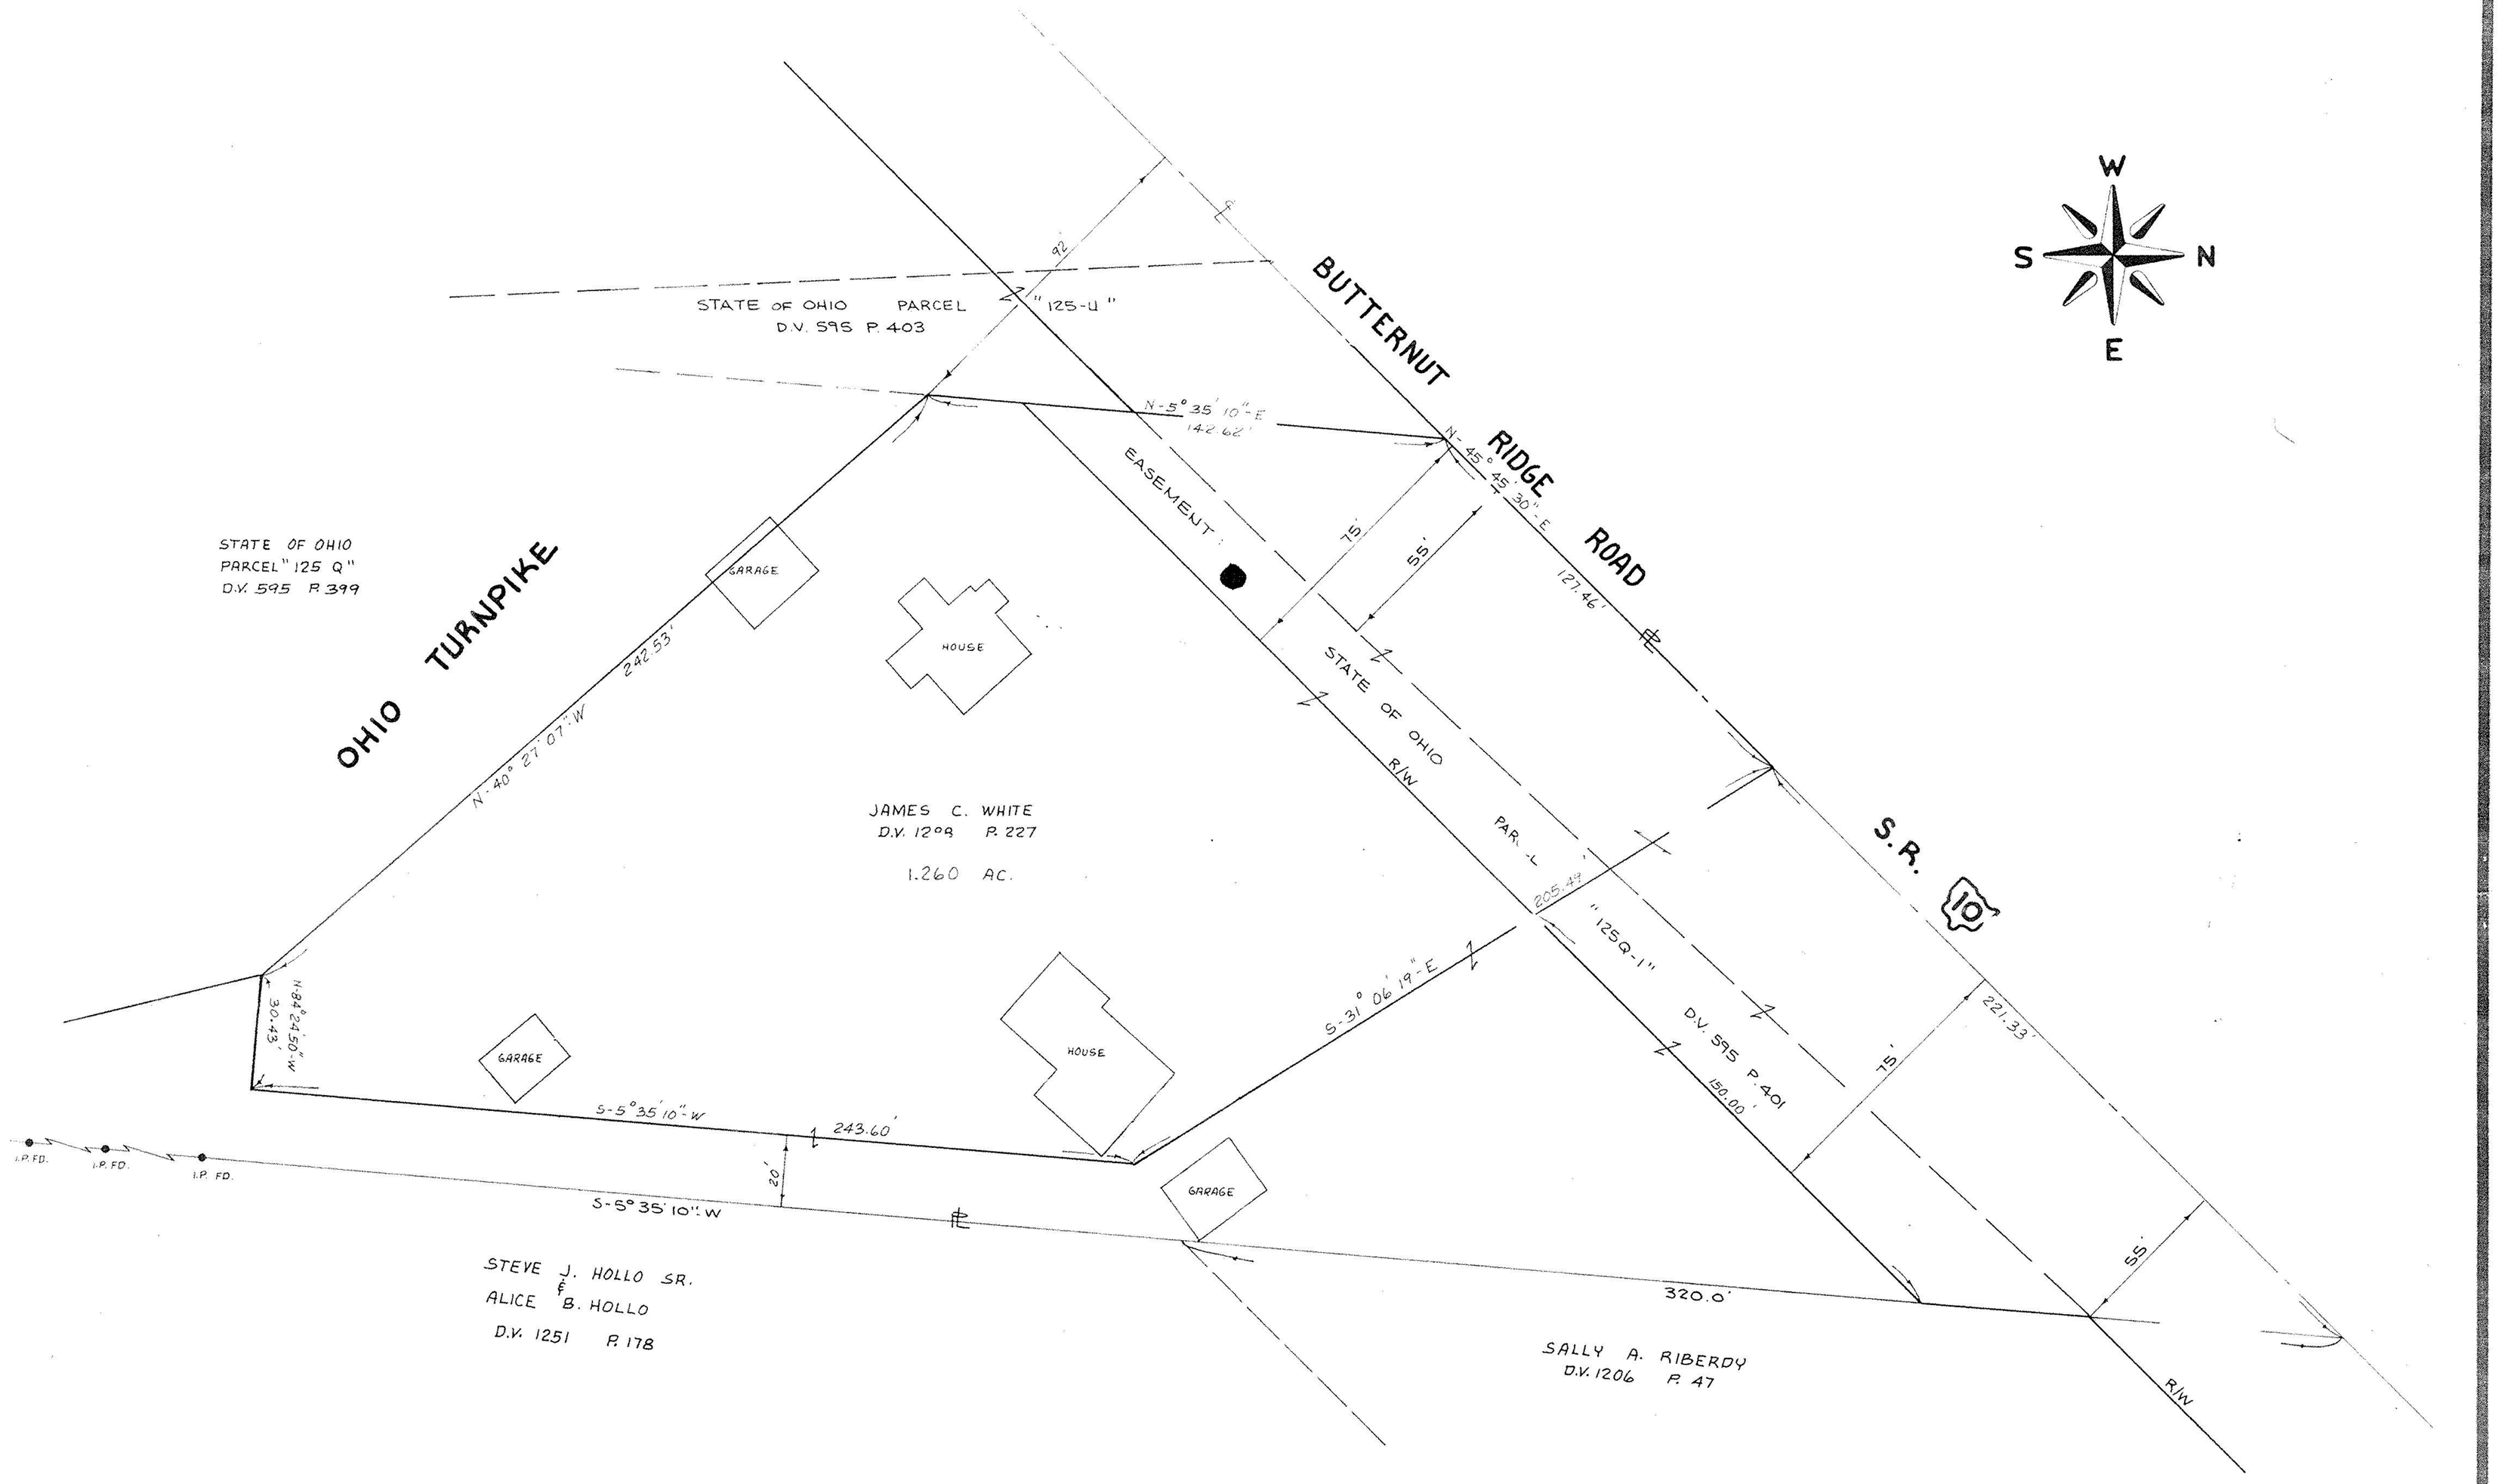

PROJECT

BOUNDARY SURVEY
of
PART OF RIDGEVILLE TOWNSHIP O.L. NO. 3
CITY OF NORTH RIDGEVILLE COUNTY OF LORAIN
STATE OF OHIO

Rev.

ed for: JAMES C. WHITE

Drawn by: K.Y.S.

Checked by:

App. by:

Scale: 1" = 30'

Date: 10-16-81

KLEINOEDER · SCHMIDT and ASSOCIATES

ENGINEERS — SURVEYORS — CONSULTANTS in LAND PLANNING

ELYRIA - NORWALK - MEDINA OHIO

REFERENCES

LOR. 10-20.72

SHEET NO. 1 of 1

JOB NO. 81-133