SURVEY
OF PART OF
ORIGINAL RIDGEVILLE TWP LOT No 4
CITY OF N. RIDGEVILLE COUNTY OF LORAIN
STATE OF OHIO

PREPARED BY:
HAPONEK AND ASSOC
SURVEYORS

PREPARED FOR:
GARY S. WANOSKY
51933 CHESTNUT RIDGE RD.
N. RIDGEVILLE OH

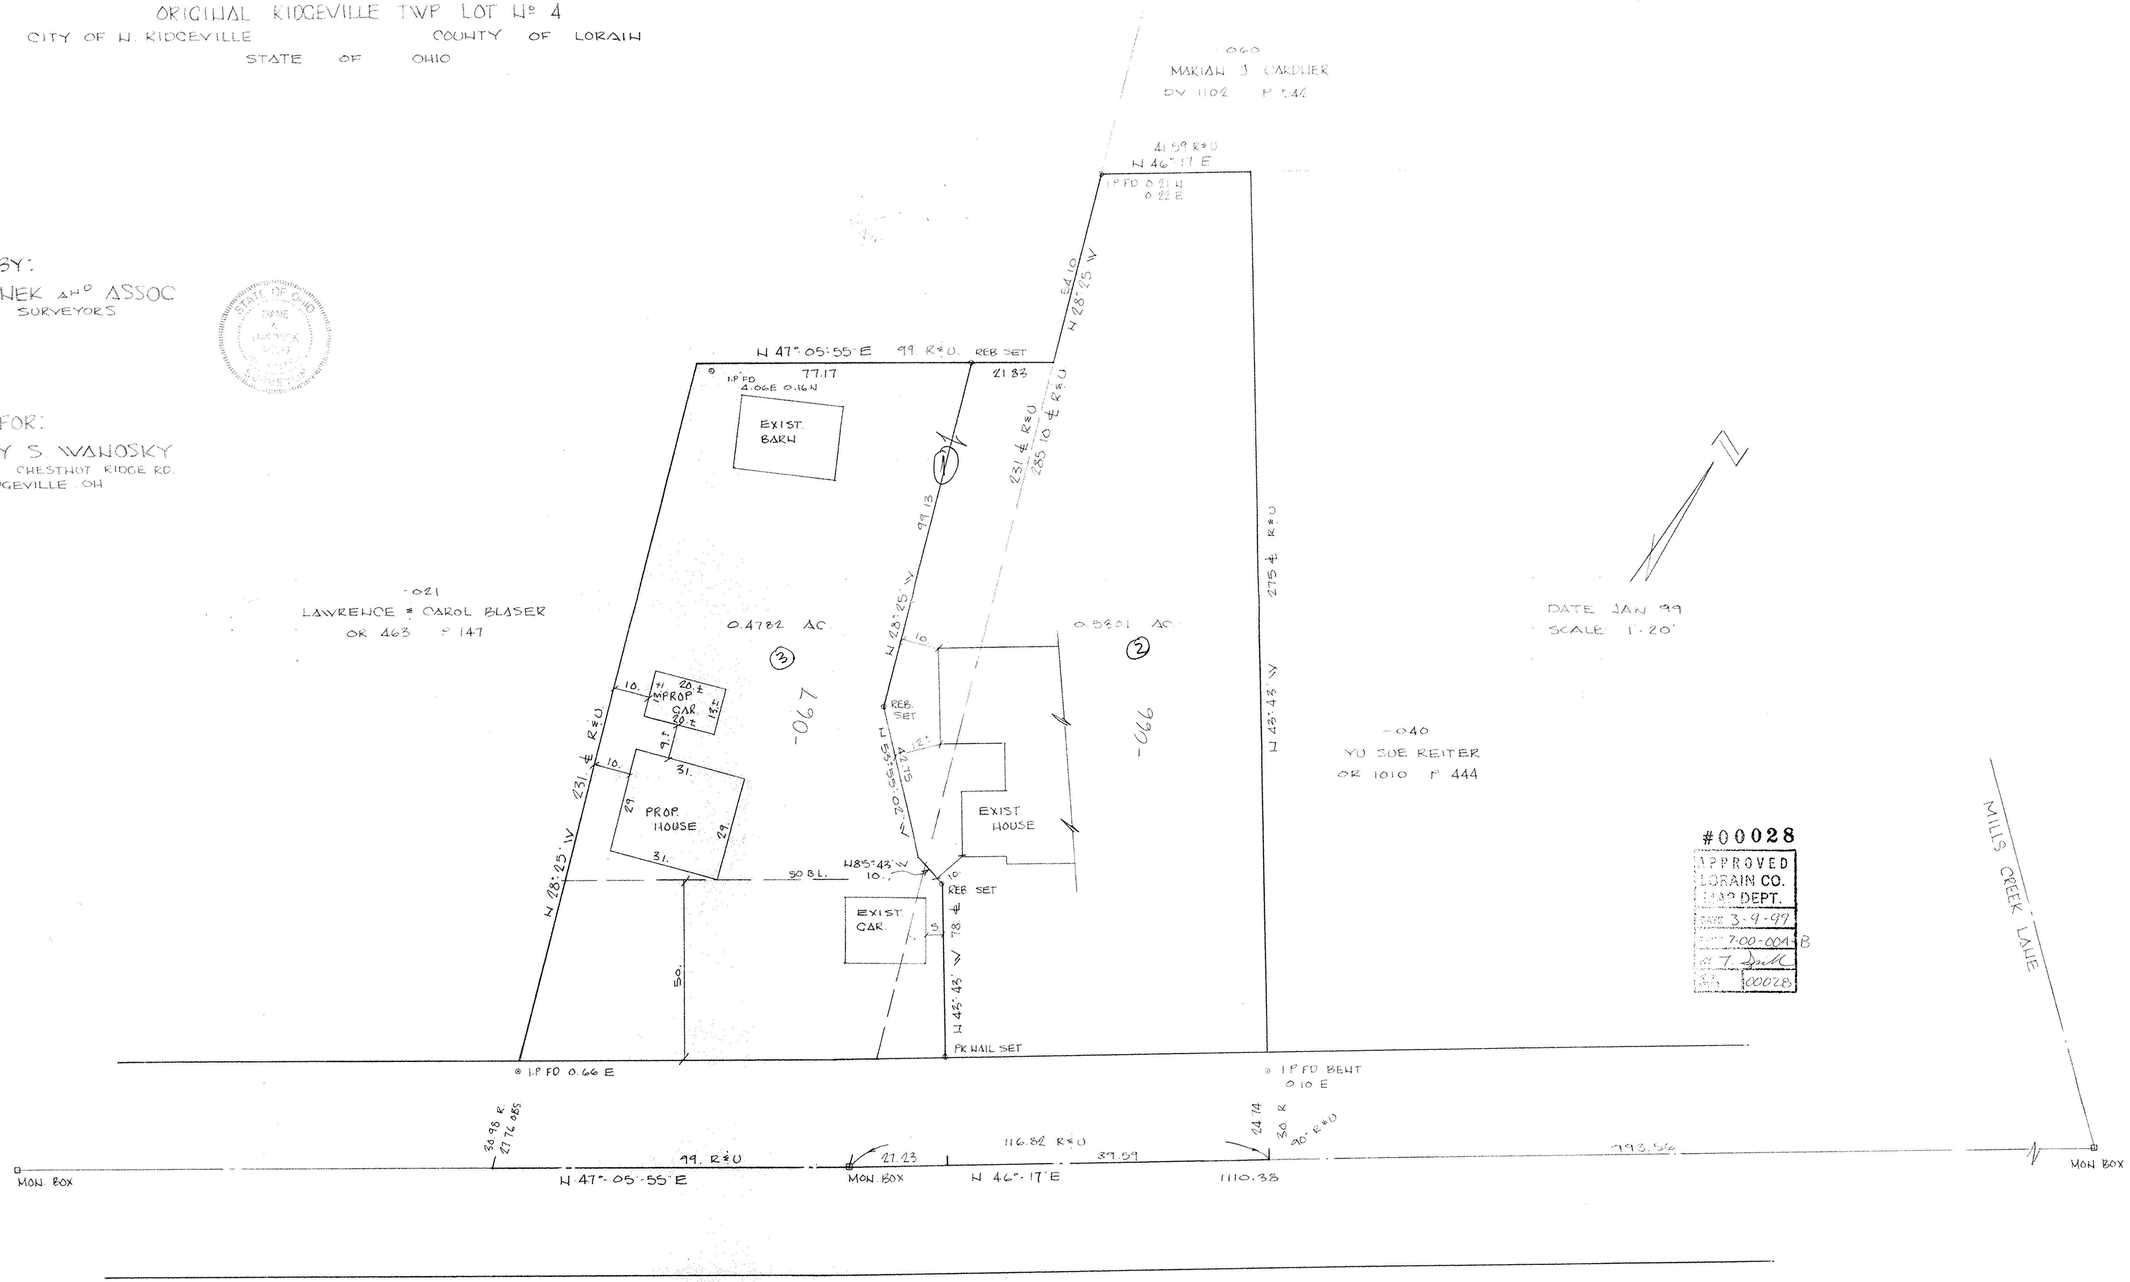

#00028
APPROVED
LORAIN CO.
HEALTH DEPT.
DATE 3-9-99
7-00-004-B
00028