PLAT OF LOT LINE REALIGNMENT

FOR

RUDOLPH C. RINGWALL, III

SITUATED IN THE CITY OF NORTH RIDGEVILLE COUNTY OF LORAIN AND STATE OF OHIO AND KNOWN AS BEING A PART OF ORIGINAL RIDGEVILLE TOWNSHIP SECTION NO. 6.

The Western Reserve Surveying Co.

SCALE: 1" = 60'

MAY, 1999

REVISED: DECEMBER 26, 2001

GRAPHIC SCALE

0 20 40 60 120 180

DISTANCES ARE SHOWN IN FEET AND DECIMAL PARTS THEREOF. BEARINGS SHOWN ARE ASSUMED AND USED TO DESCRIBE ANGLES ONLY. "●" INDICATES 5/8" ϕ IRON PIN WITH CAP UNLESS NOTED.

RICHARD F. HANTEL
S-5129

STATE OF OHIO
RICHARD F. HANTEL
S 5129
REGISTERED SURVEYOR

ACCEPTANCE

WE, THE UNDERSIGNED OWNERS OF THE LAND SHOWN HEREON, HEREBY ACCEPT THIS PLAT OF LOT REALIGNMENT THIS ___ DAY OF _____. 200 __.

RUDOLPH C. RINGWALL, III — WITNESS — WITNESS

RENEE W. RINGWALL — WITNESS — WITNESS

RICHARD L. ZIEGAN — WITNESS — WITNESS

COUNTY OF CUYAHOGA } S.S.
STATE OF OHIO }

BEFORE ME, A NOTARY PUBLIC IN AND FOR SAID COUNTY AND STATE PERSONALLY APPEARED THE ABOVE NAMED, RUDOLPH C. RINGWALL, III, RENEE W. RINGWALL AND RICHARD L. ZIEGAN WHO ACKNOWLEDGED THAT THEY DID SIGN THE FOREGOING INSTRUMENT AND THAT THE SAME IS THEIR FREE ACT AND DEED. IN TESTIMONY WHEREOF, I HAVE HEREUNTO SET MY HAND AND OFFICIAL SEAL AT _____, OHIO THIS ___ DAY OF _____, 200 __.

NOTARY PUBLIC — MY COMMISSION EXPIRES

APPROVALS

THIS PLAT IS APPROVED BY THE CHIEF BUILDING OFFICER THIS ___ DAY OF _____, 200 __.

GUY FURSDON

SURVEY REFERENCE:

SURVEY BY: WARDEN & LAUNDON
DATED MAY 28, 1924

№ 00947

APPROVED
LORAIN CO.
MAP DEPT
DATE 12-28-01
PAGE 7-00-006-B
BY JHATFIELD
№ 01-00947

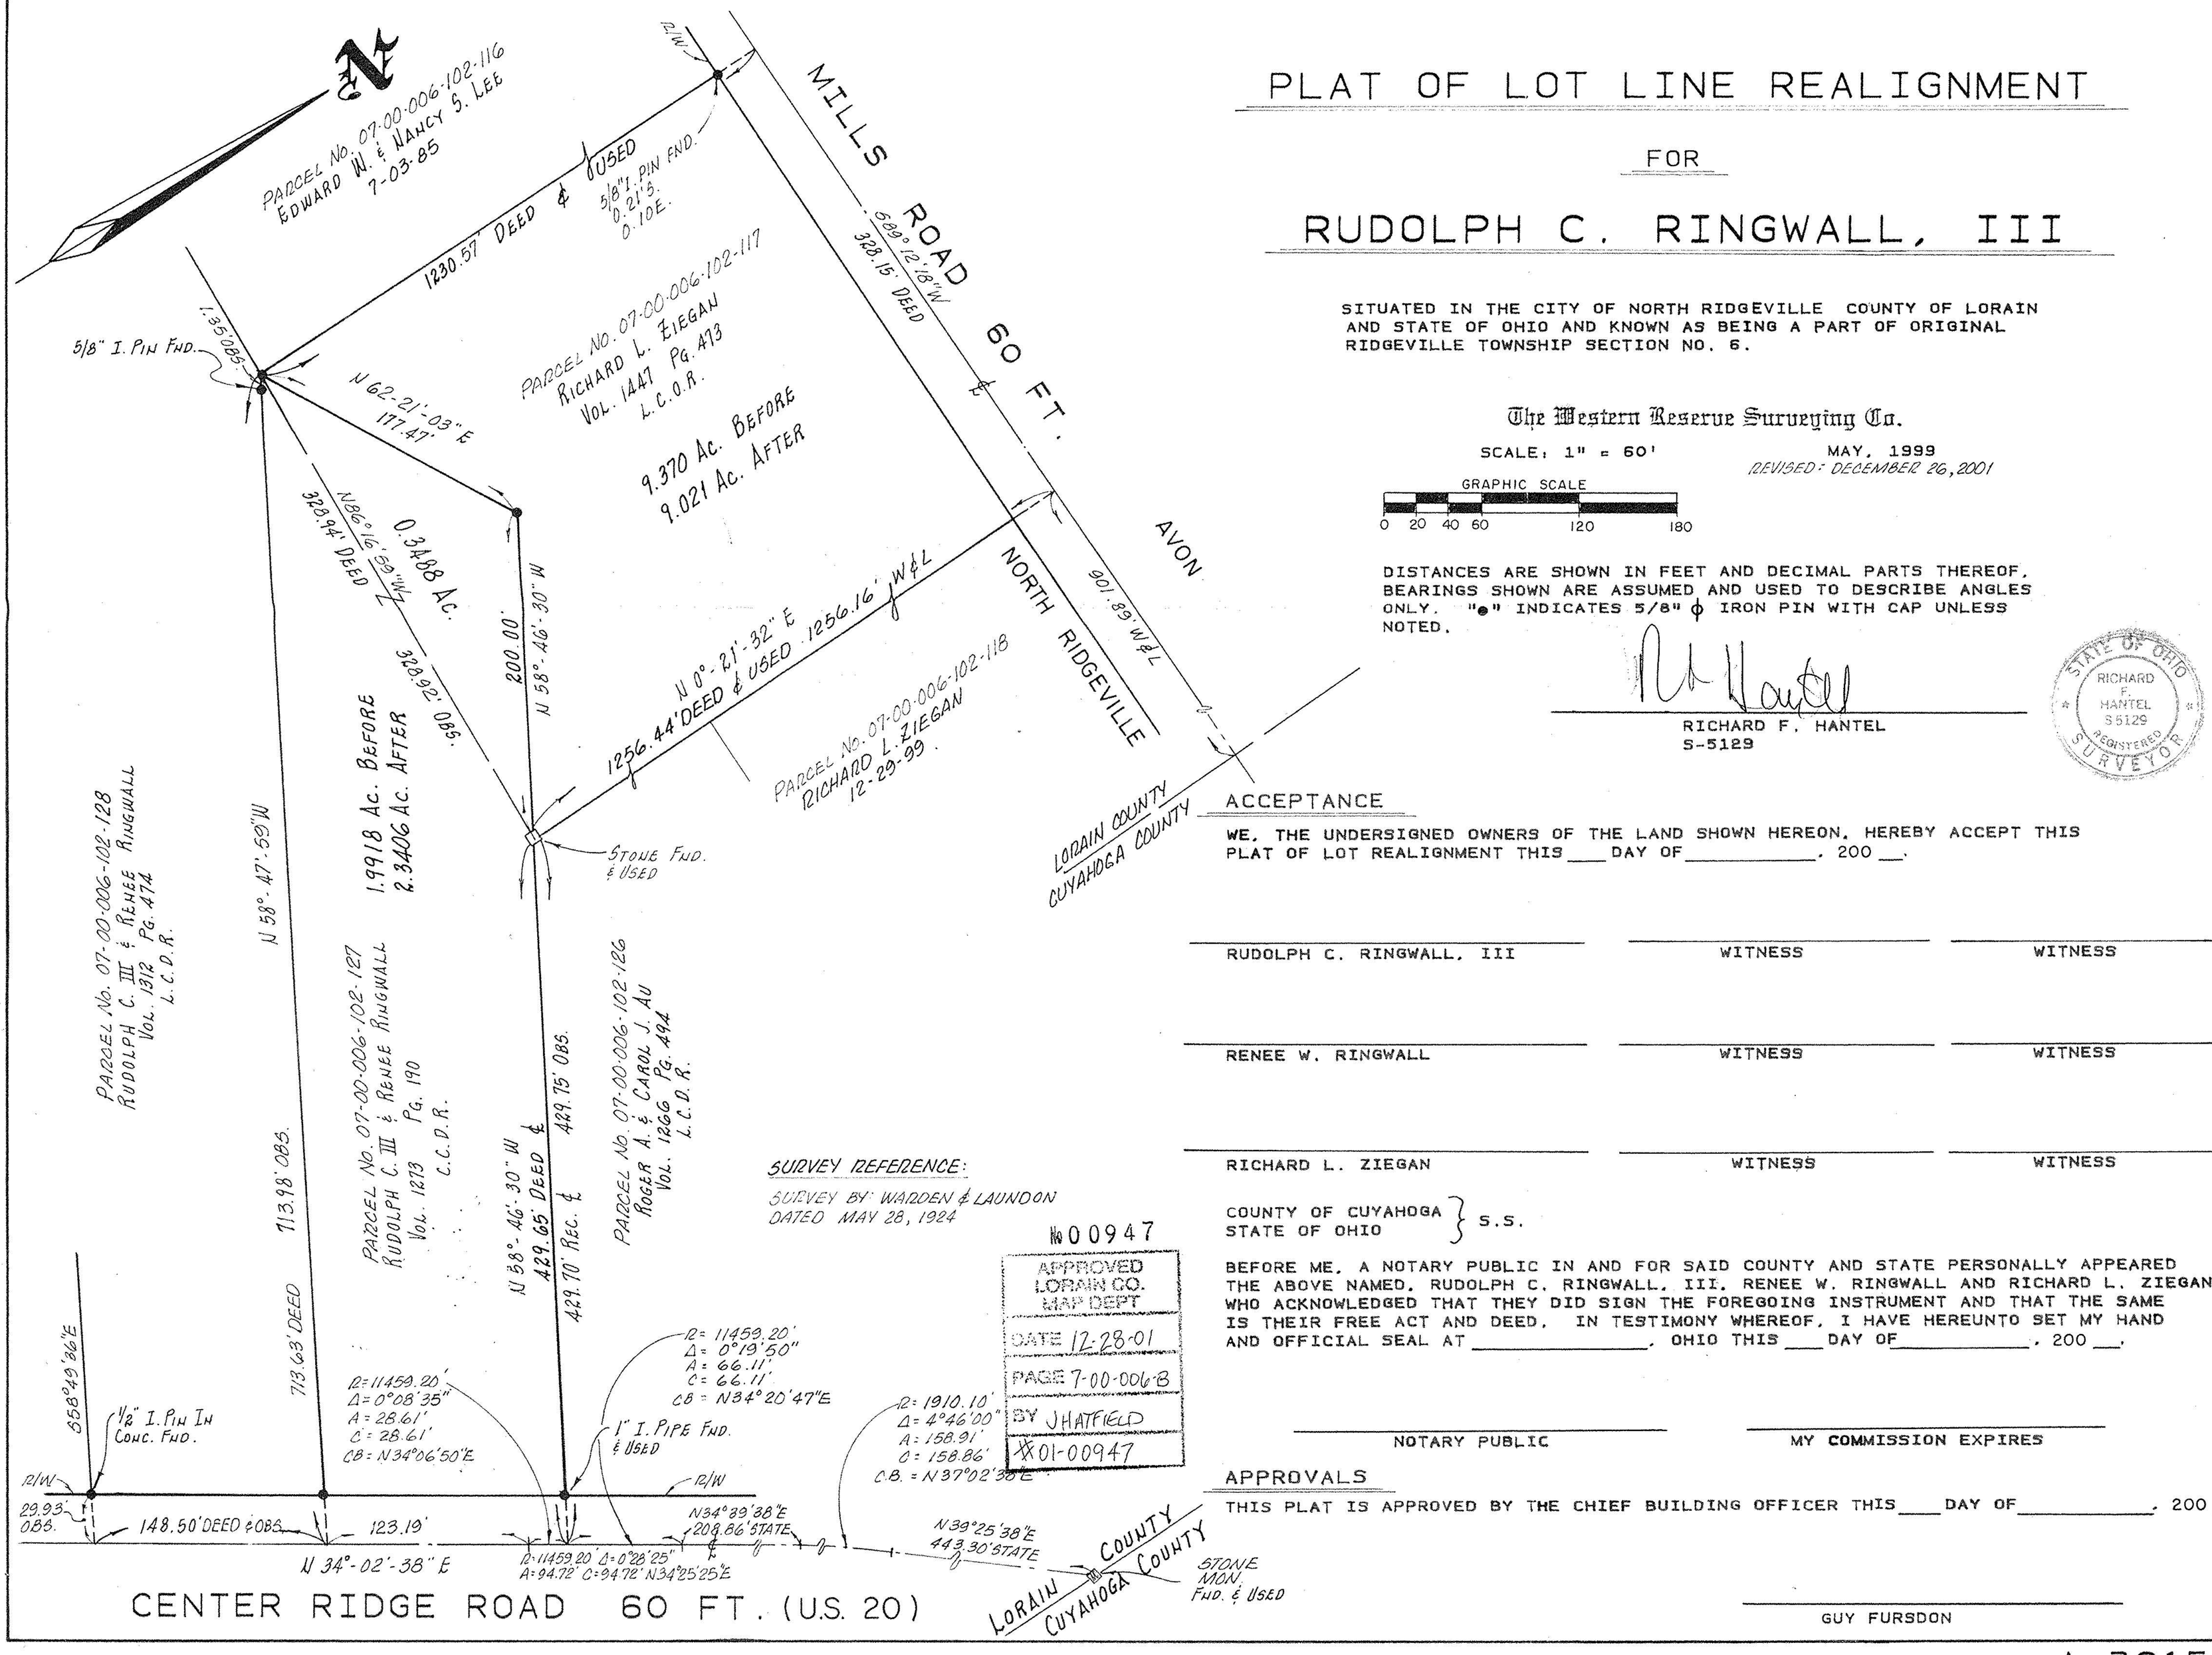

A-3615