SURVEY

OF PART OF
ORIGINAL RIDGEVILLE
TOWNSHIP LOTS 5 & 8
AND
PART OF
BLOCK "H"
IN
MILLS CREEK SUBN. SECTION "D"
PLAT VOL 25 PG 57
COUNTY OF LORAIN CITY OF N. RIDGEVILLE
STATE OF OHIO

PREPARED FOR:

JOHN & BONNIE PIERSON
37778 CENTER RIDGE RD
N RIDGEVILLE, O

PREPARED BY:

HAPONEK AND ASSOC. INC.
ENGINEERS & SURVEYORS
N RIDGEVILLE, O

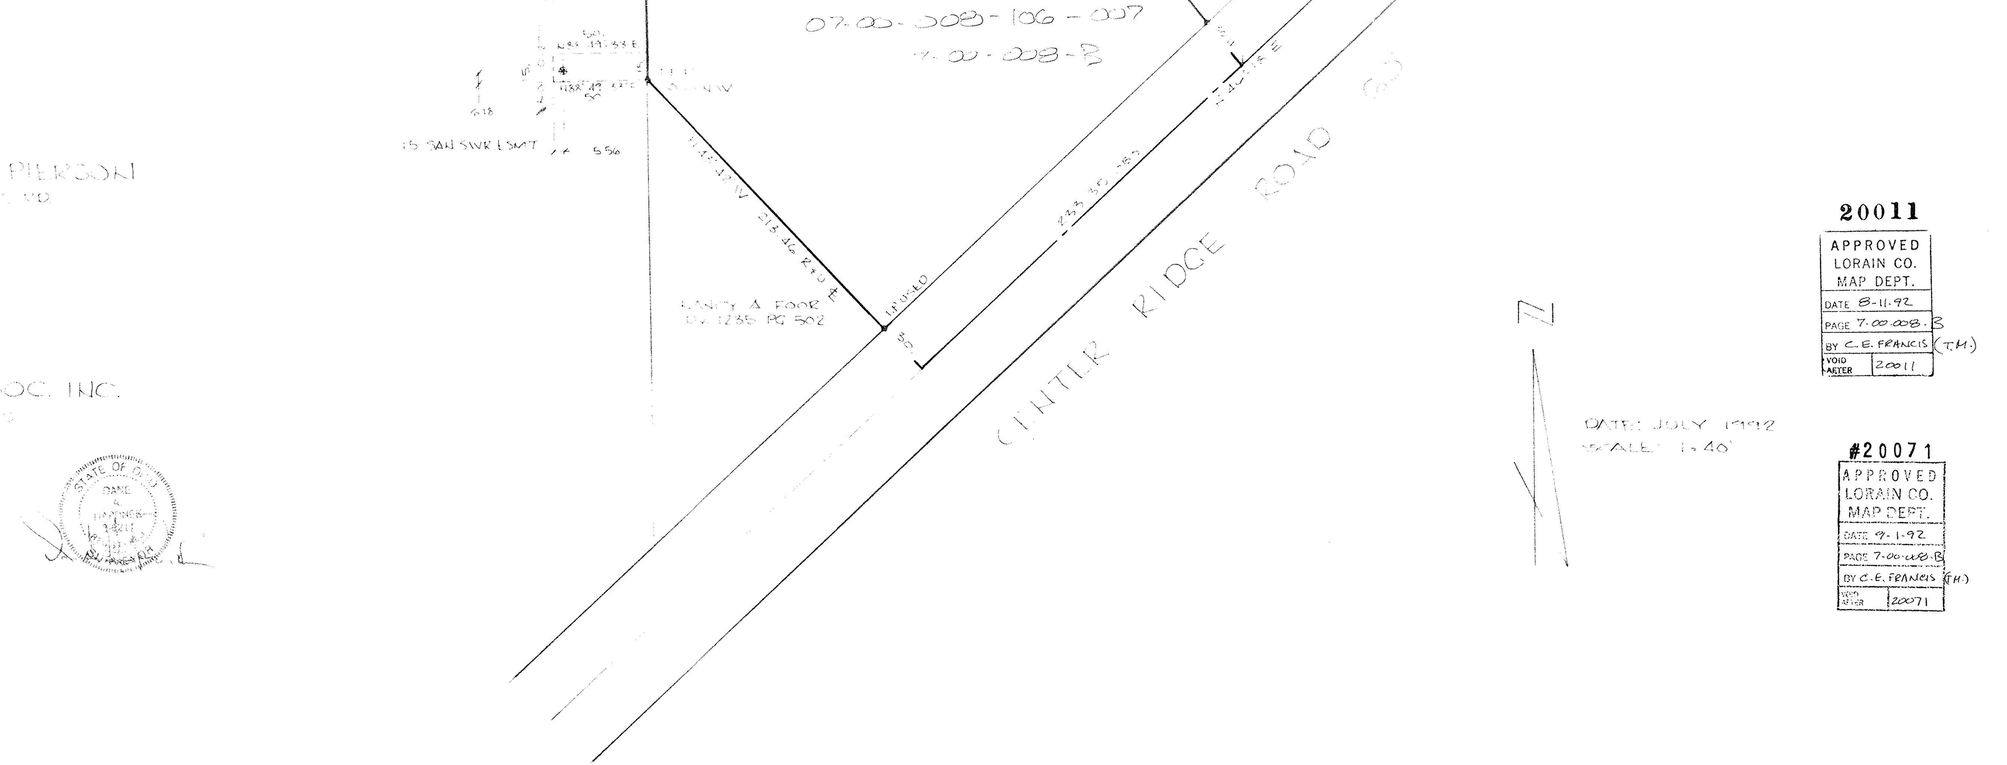

DATE: JULY 1992
SCALE: 1"=40'

20011

APPROVED
LORAIN CO.
MAP DEPT.
DATE 8-11-92
PAGE 7-00-008-B
BY C.E. FRANCIS (T.H.)
VOID AFTER 20011

#20071

APPROVED
LORAIN CO.
MAP DEPT.
DATE 9-1-92
PAGE 7-00-008-B
BY C.E. FRANCIS (T.H.)
VOID AFTER 20071